




East Elevation

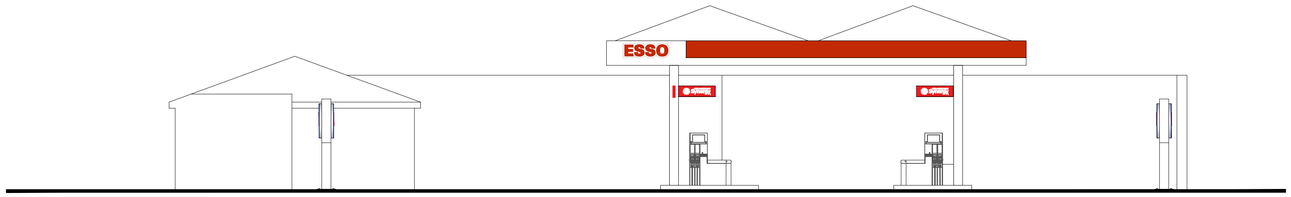

North Elevation to Moor Lane

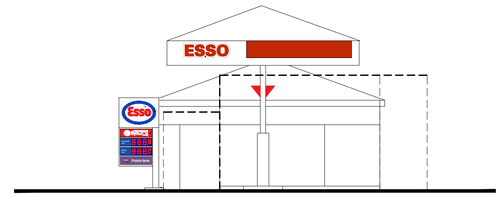

West Elevation

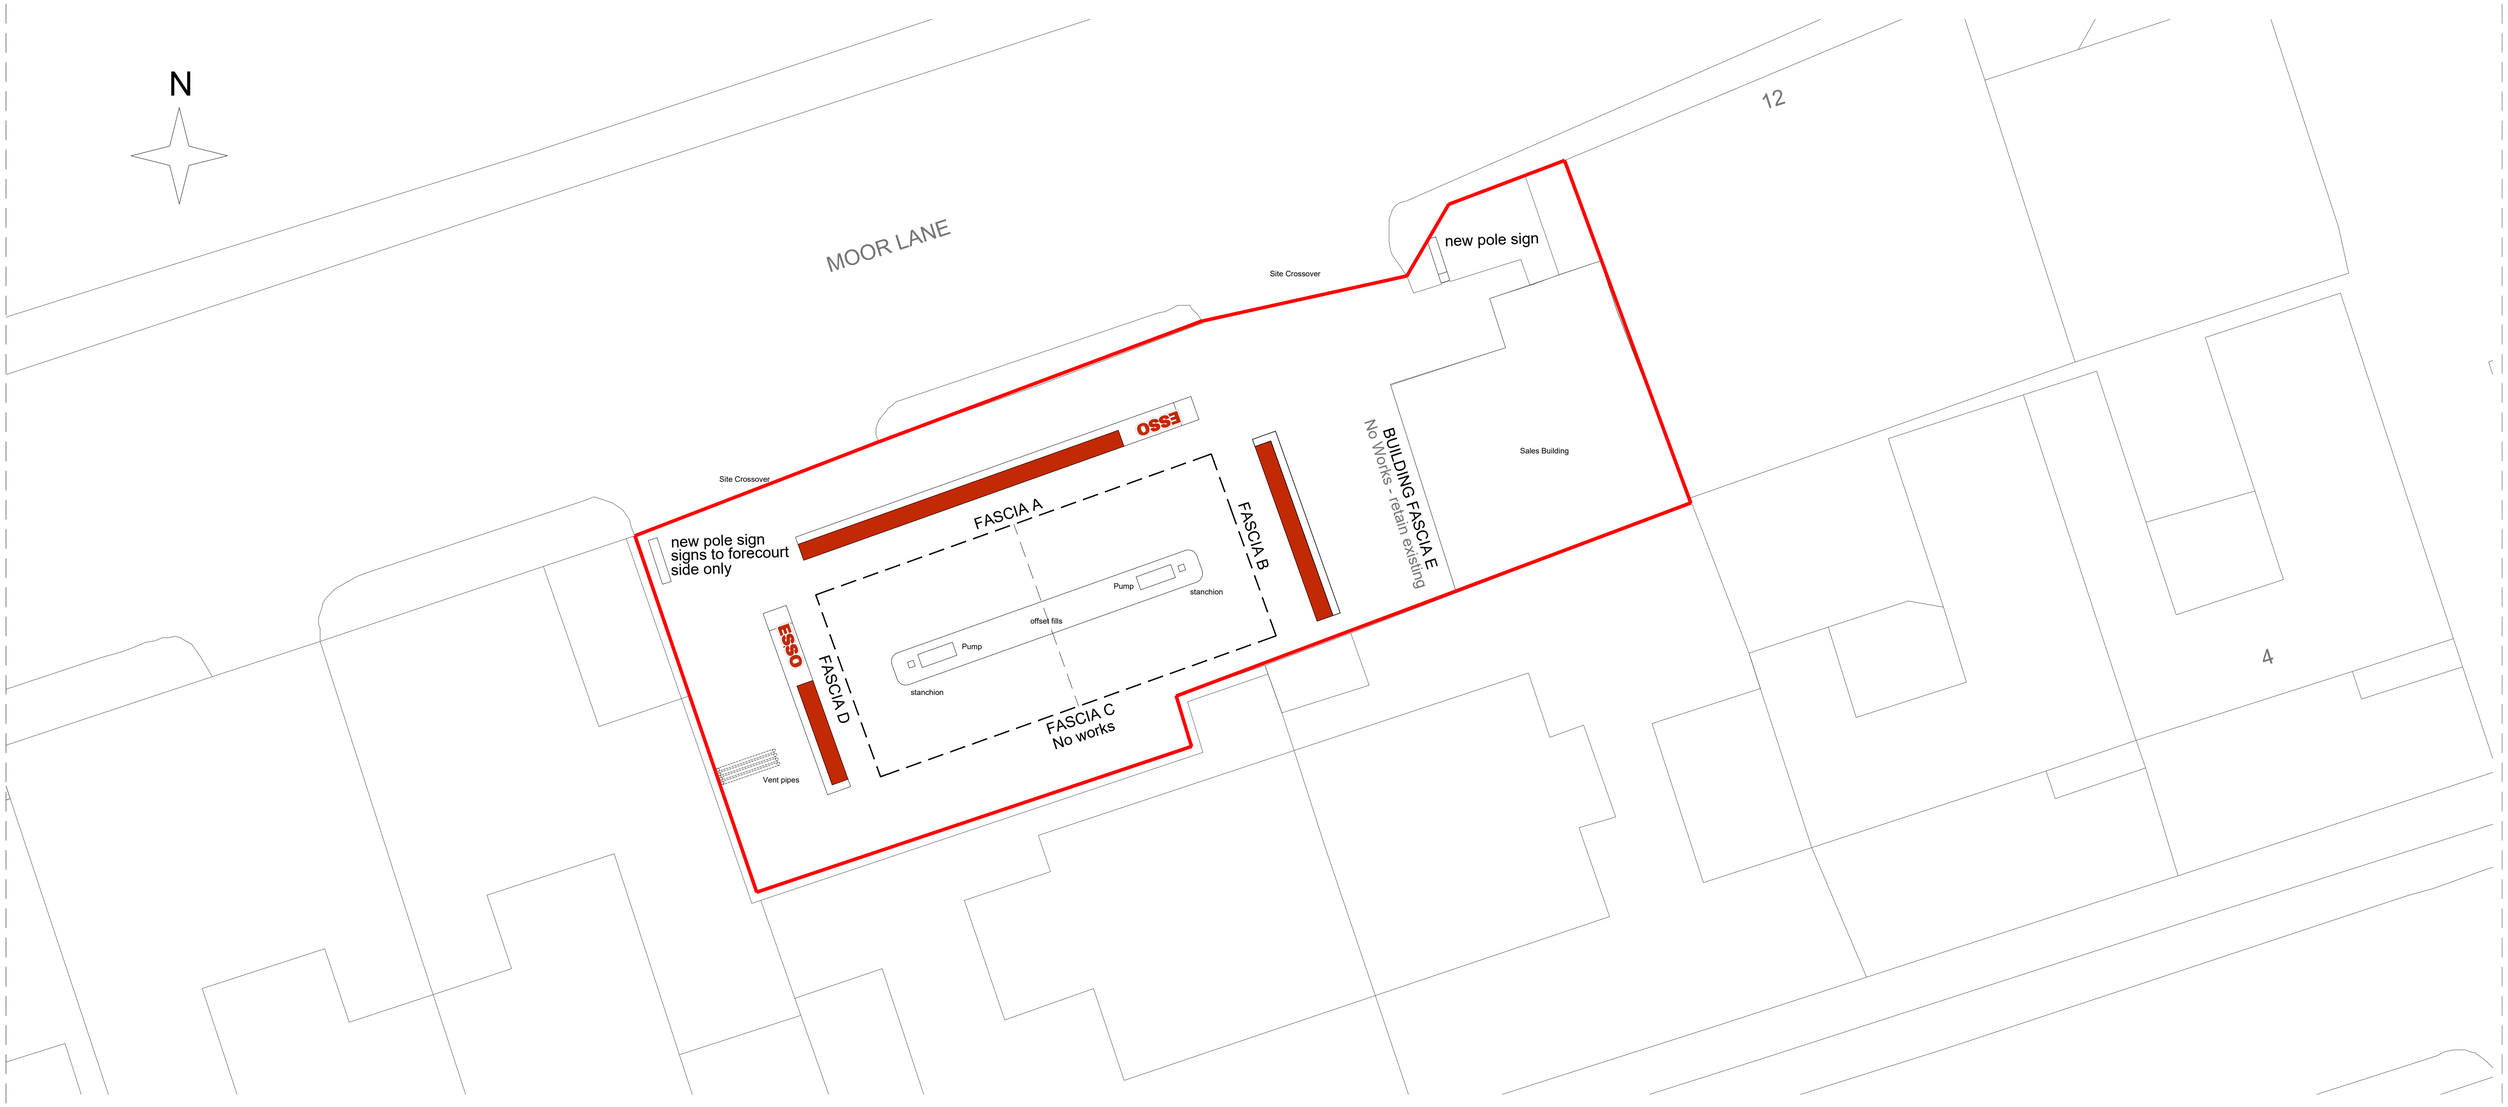

0 5 10

SCALE - METRES - 1:100

SITE LOCATION	8 Moor Ln, South Shields NE34 6BZ		
DRAWING TITLE	Proposed Site Layout & Elevations		THIS DRAWING IS THE PROPERTY OF JUDVIA CONTRACT SERVICES. IT MUST NOT BE COPIED OR PASSED TO A THIRD PARTY WITHOUT WRITTEN CONSENT.
CLIENT			
Drawn by:	GY	Checked by:	
Date:	May 2023	Scale: 1:100 @A1	
Drawing No:	Moor Lane-P10-CTD-02A		
Rev A - proposed price sign removed and replaced with 2No 3m high signs. Esso wordmarks illuminated only. fascias to be non-illuminated 16th Oct 2023			JUDVIA CONTRACT SERVICES Judvia Contract Services, Central Engineering Works, Lower Lydbrook, Glos. GL17 9NA www.judviacs.com Telephone: 01594 806980