



East Elevation

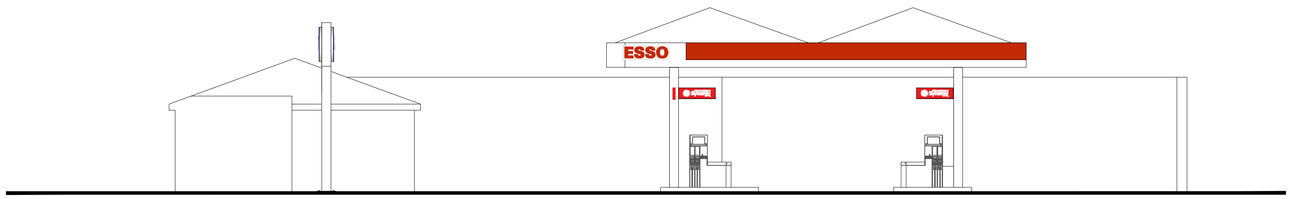

North Elevation to Moor Lane

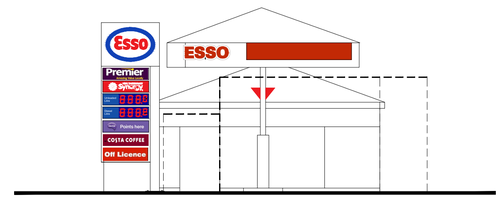

West Elevation

N

MOOR LANE

12

4

Site Crossover

new pole sign

Sales Building

BUILDING FASCIA E
No Works - retain existing

Site Crossover

ESSO

FASCIA A

FASCIA B

Pump

stanchion

offset fills

Pump

stanchion

ESSO

FASCIA D

FASCIA C
No works

Vent pipes

0 5 10

SCALE - METRES - 1:100

SITE LOCATION	8 Moor Ln, South Shields NE34 6BZ		
DRAWING TITLE	Proposed Site Layout & Elevations		THIS DRAWING IS THE PROPERTY OF JUDVIA CONTRACT SERVICES. IT MUST NOT BE COPIED OR PASSED TO A THIRD PARTY WITHOUT WRITTEN CONSENT.
CLIENT			
Drawn by:	GY	Checked by:	
Date:	May 2023	Scale: 1:100 @A1	
Drawing No:	Moor Lane-P10-CTD-02		

JUDVIA
CONTRACT SERVICES

Judvia Contract Services, Central Engineering Works, Lower Lydbrook, Glos. GL17 9NA
www.judviacs.com Telephone: 01594 806980