
ARTELIA
INTERNATIONAL

GENERAL NOTES


THIS DRAWING HAS BEPREPARED FOR PLANNING PURPOSES ONLY.

THIS DRAWING IS TO BE READ IN CONJUNCTION WITH THE FOLLOWING:


WHITEMARE POOL - 10019383 - PLNG-01 2023 - Existing Layout
WHITEMARE POOL - 10019383 - PLNG-02 2023 - Existing Site Elevations
WHITEMARE POOL - 10019383 - PLNG-03 2023 - Proposed Layout
WHITEMARE POOL - 10019383 - PLNG-04 2023 - Proposed Site Elevations
WHITEMARE POOL - 10019383 - PLNG-05 2023 - Proposed Building Elevations
WHITEMARE POOL - 10019383 - PLNG-06 2023 - Proposed Building Layout
WHITEMARE POOL - 10019383 - PLNG-07 2023 - Block Plan
WHITEMARE POOL - 10019383 - PLNG-08 2023 - Site Location Plan
WHITEMARE POOL - 10019383 - PLNG-09 2023 - Proposed Tracking Layout

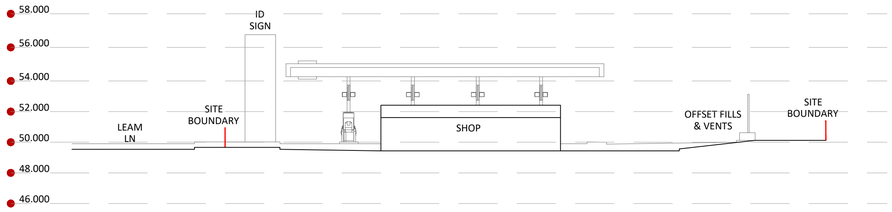



**NORTH ELEVATION**

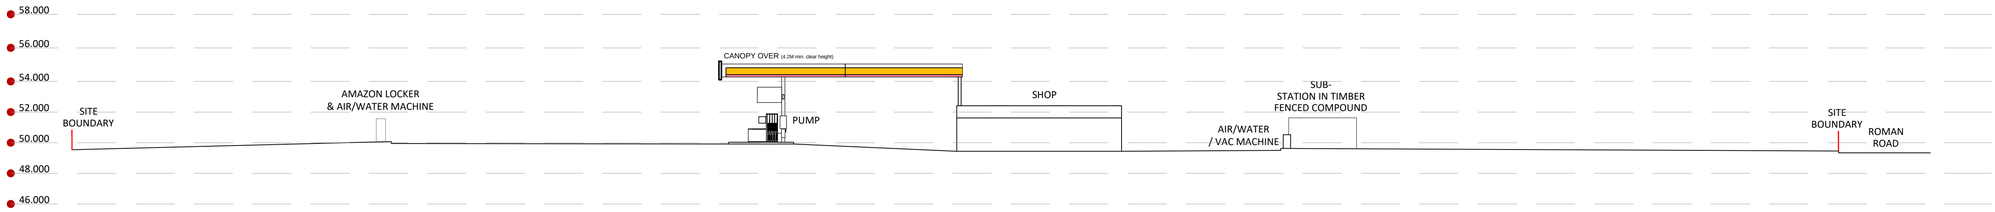


**EAST ELEVATION**

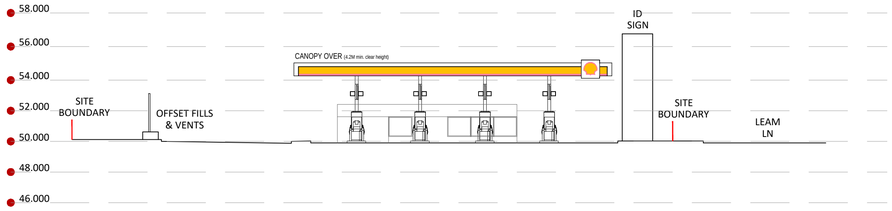


**SOUTH ELEVATION**

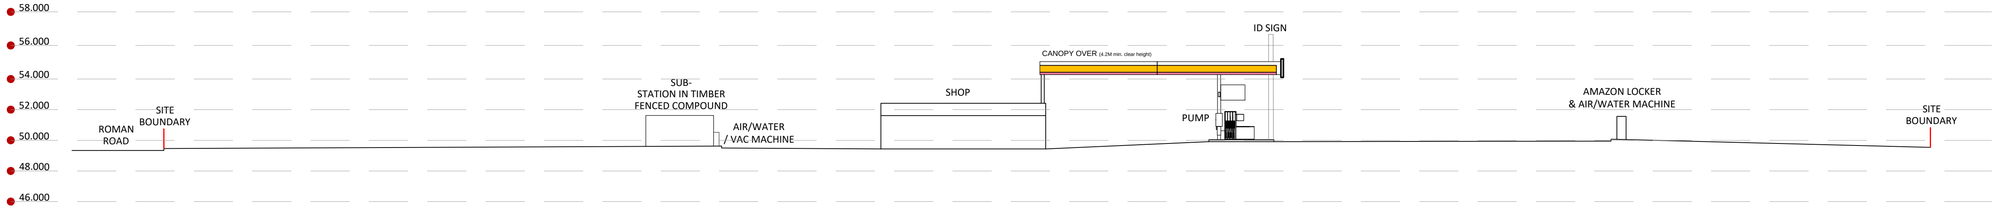


**WEST ELEVATION**

0 5 10 15 20
SCALE - 1:200 METRES @ A1

| REV | DATE | | BY |
|---|---|---|---|

PLANNING DRAWING


JENNINGS DESIGN
8 Feast Field, Horsforth, Leeds, West Yorkshire, LS18 4TJ
www.jennings-design.com 01274 395422 office@jennings-design.com


PROJECT : SHELL WHITEMARE POOL
Whitemare Pool, Gateshead
Tyne & Wear, NE10 8YB

TITLE : EXISTING SITE ELEVATIONS

SHELL UK LIMITED
SHELL CENTRE
LONDON
SE1 7NA
UNITED KINGDOM

| | | | |
|---|---|---|---|
| DRAWN BY : | JS | SCALE : | 1:200 @ A1 |
| DATE : | March 2023 | PLOT DATE : | March 2023 |
| CAD FILE : | E:\ARCHIVE\DRAWINGS\WHITEMARE POOL\1.0 KDR 2023\2.0 PLANNING '23 | | |

| DWG No : | 10019383 | PLNG02 | 2023 | -- |
|---|---|---|---|---|