
© Copyright all rights reserved South Tyneside Council, Corporate Development.

IMPORTANT: This building may contain asbestos. No building work should be carriei out without first consulting the Asset Management Team (0191 424 7239) for further information.

TYNE & WEAR archives & museums

South Tyneside Council

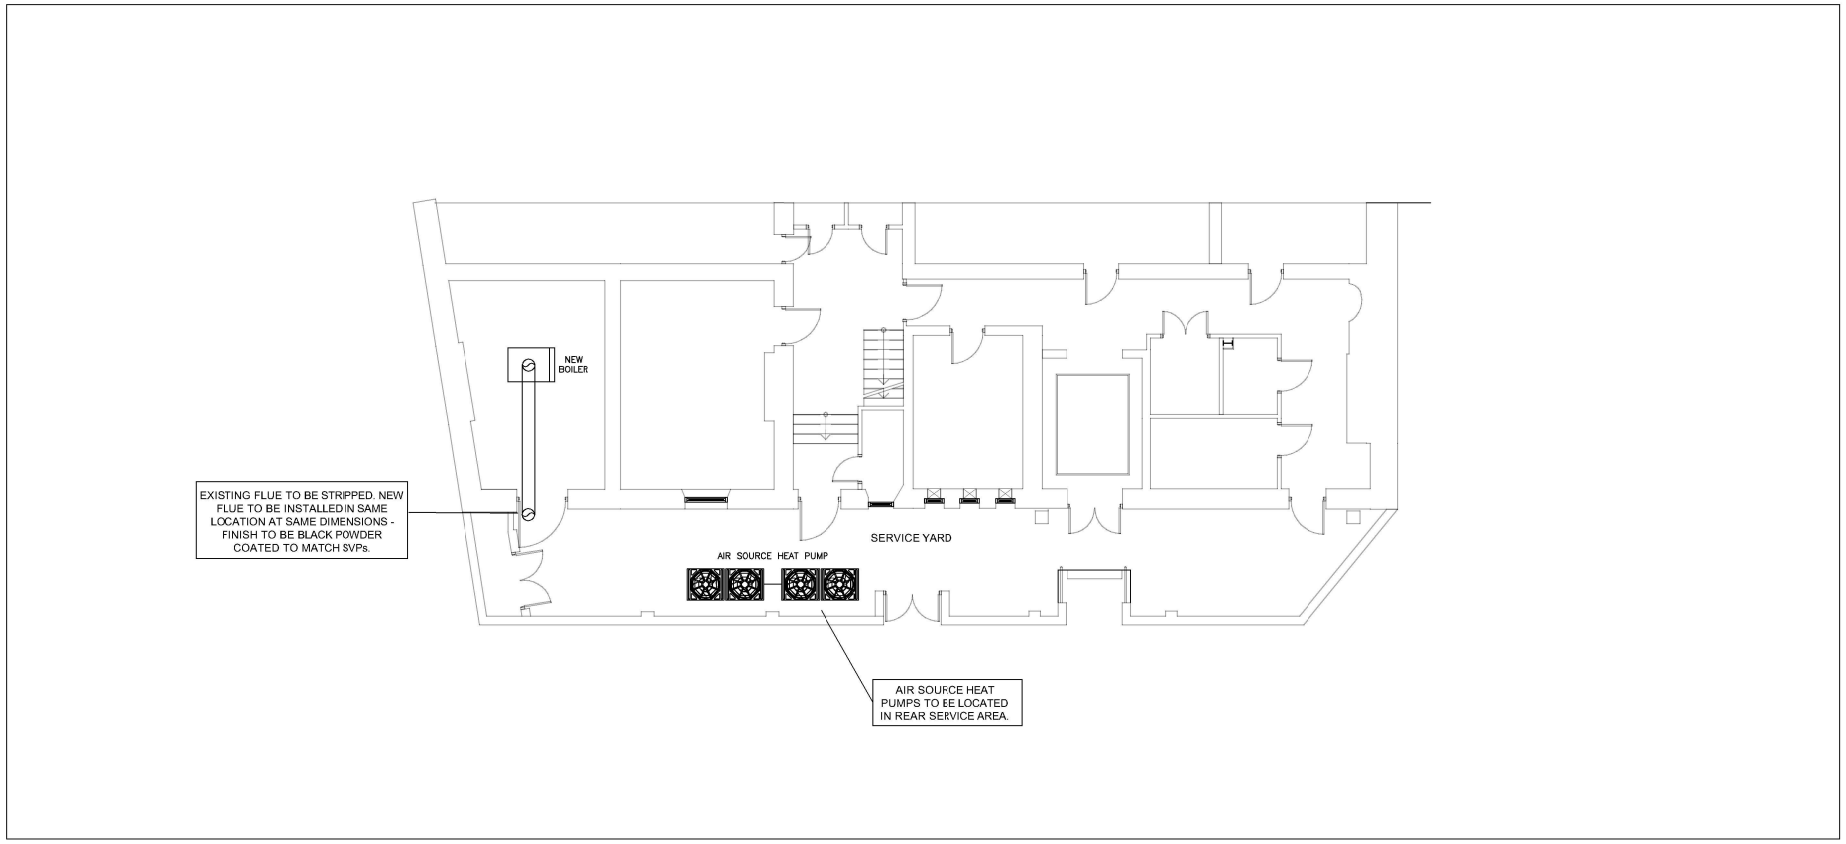

PROPOSED PLAN BASEMENT LEVEL



PROPOSED AIR SOURCE HEAT PUMP PROPOSAL



PROPOSED REAR ELEVATION



EXISTING REAR COURTYARD

Rev	Date	Description	Chkd

South Tyneside Council
Chief Executive
Irene Lucas - Chief Executive
Town Hall & Civic Offices, Wstoe Road, South Shields Tyne & Wear, NE33 2RL
Telephone: (0191) 427 1717 Fax: (0191) 455 7770

Project
South Shields Museum and Art Gallery MEND

Drawing Title
Rear Courtyard Heating Plan and Elevation Proposed

Drawn by	PD	Date	09/05/2023
Checked by	XX	Date	--/--/--
Scale	1:100	Size	A1

Project Code	Drawing Number
AD 6878	(5) P 03