

© Copyright all rights reserved South Tyneside Council, Corporate Development.

IMPORTANT: This building may contain asbestos. No building work should be carried out without first consulting the Asset Management Team (0191 424 7239) for further information.



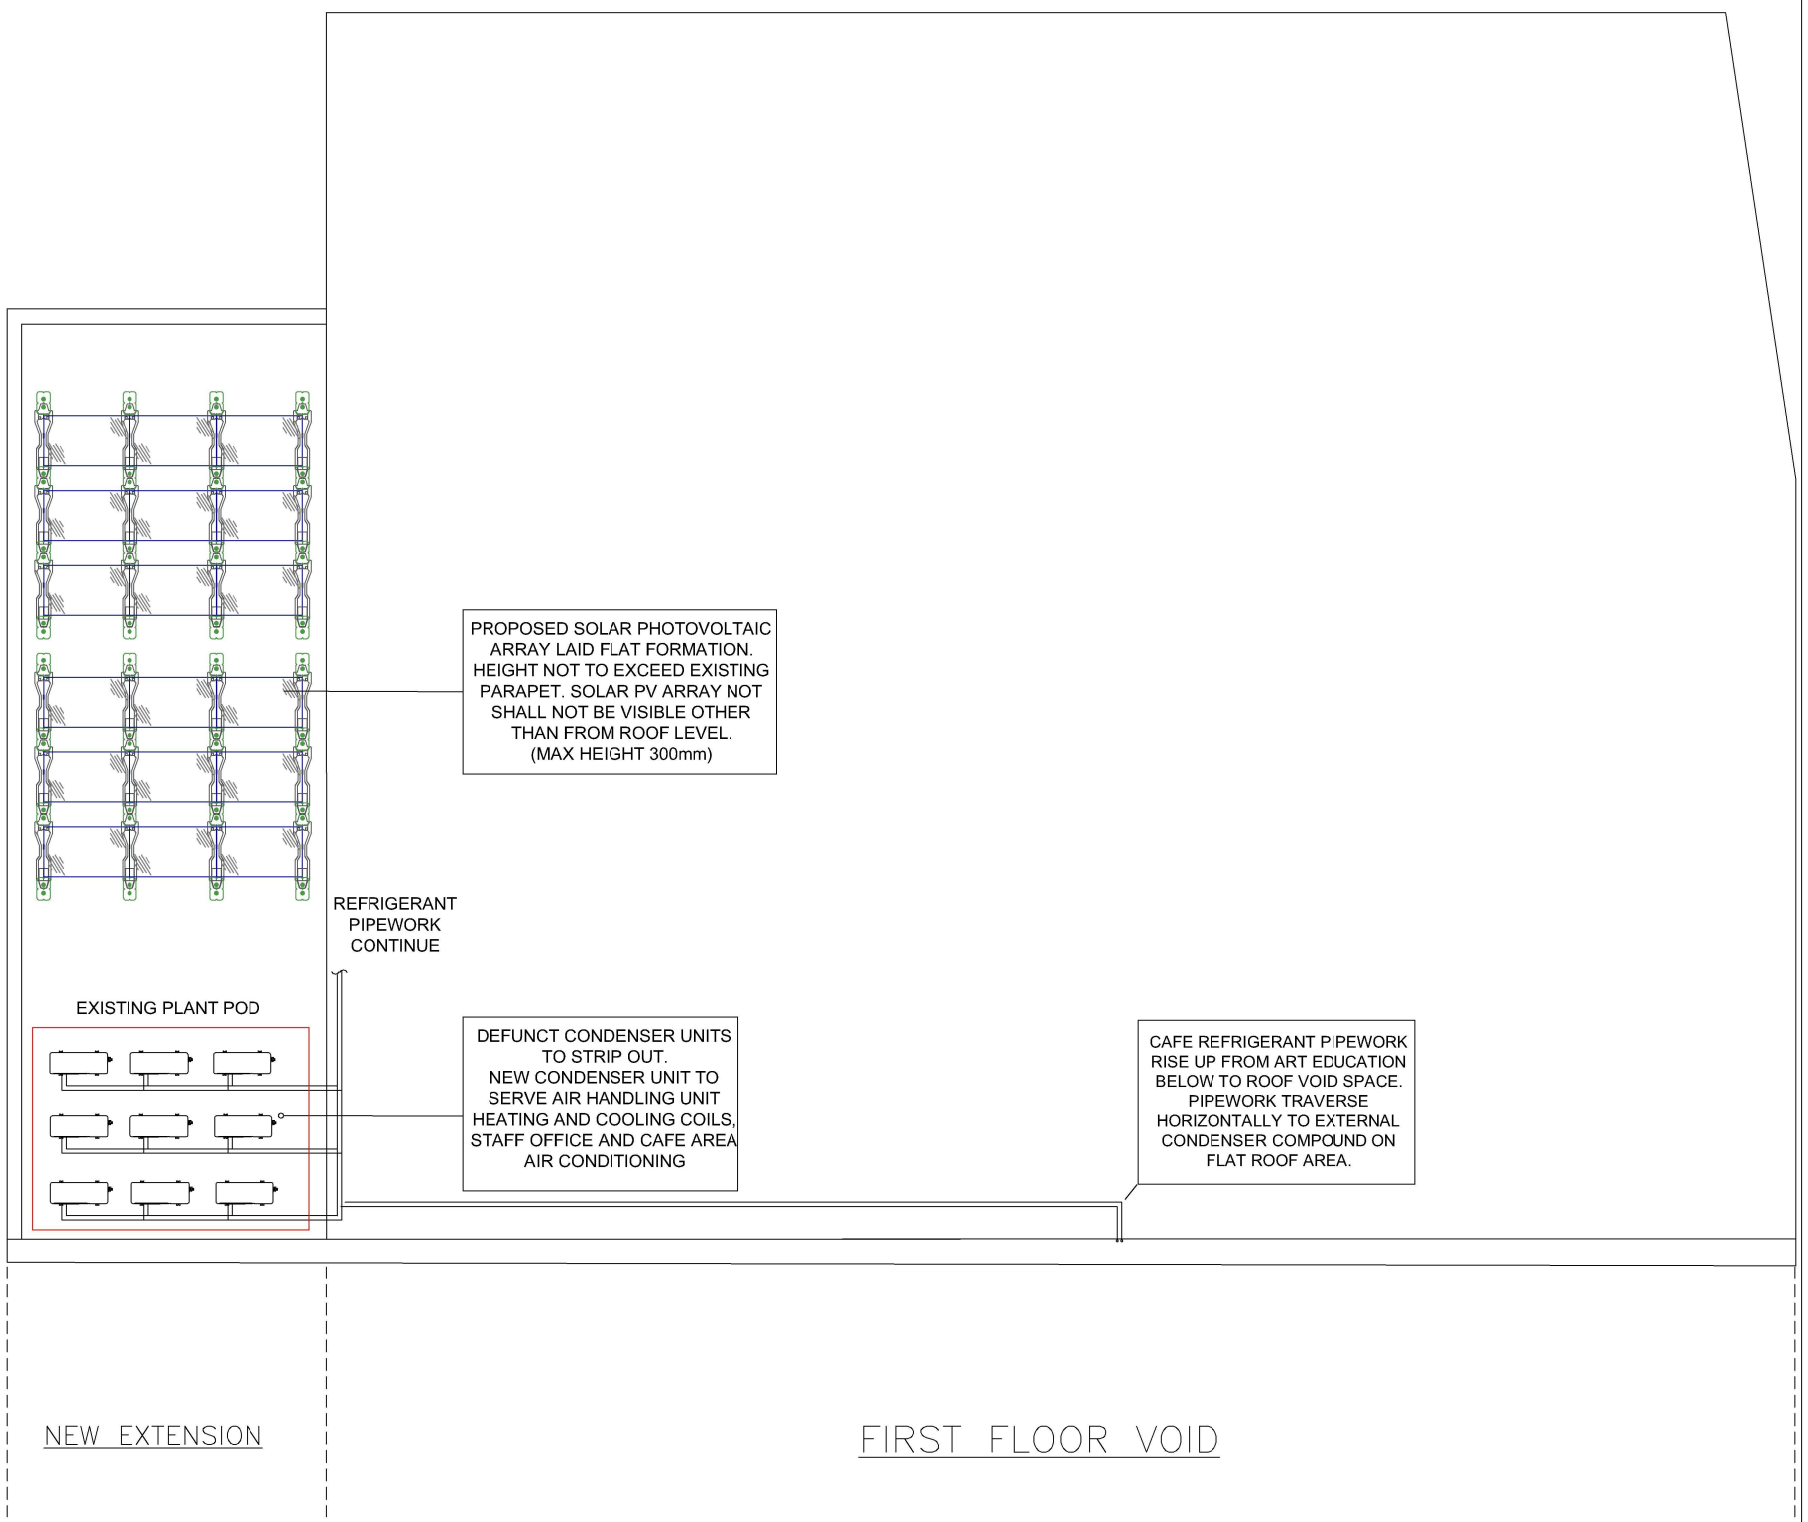

NEW BUILD FLAT ROOF PLANT AREA EXISTING

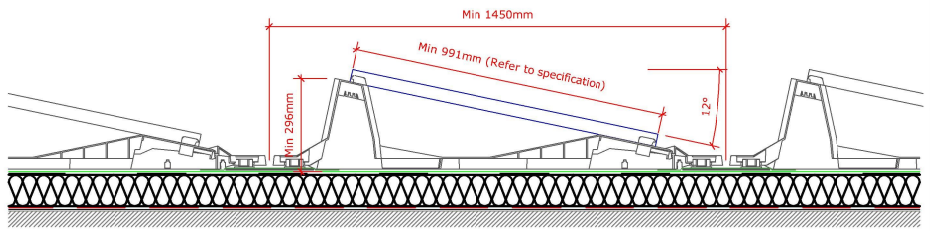

SOLAR PANEL SECTION HEIGHT MAX 300mm

Rev	Date	Description	Chkd

South Tyneside Council
Chief Executive
Irene Lucas - Chief Executive
Town Hall & Civic Offices, Westoe Road, South Shields, Tyne & Wear, NE33 2RL
Telephone: (0191) 427 1717 Fax: (0191) 455 7770

Project: South Shields Museum and Art Gallery MEND

Drawing Title: ROOF TOP SOLAR AND AIR CONDITIONING CONDENSER COMPOUND

Drawn by	PD	Date	20/01/2023
Checked by	XX	Date	--/--/--
Scale	1:75	Size	A1

Project Code: AD 6878

Drawing Number: (5) P 05