


EXISTING GROUND FLOOR PLAN


PROPOSED GROUND FLOOR PLAN

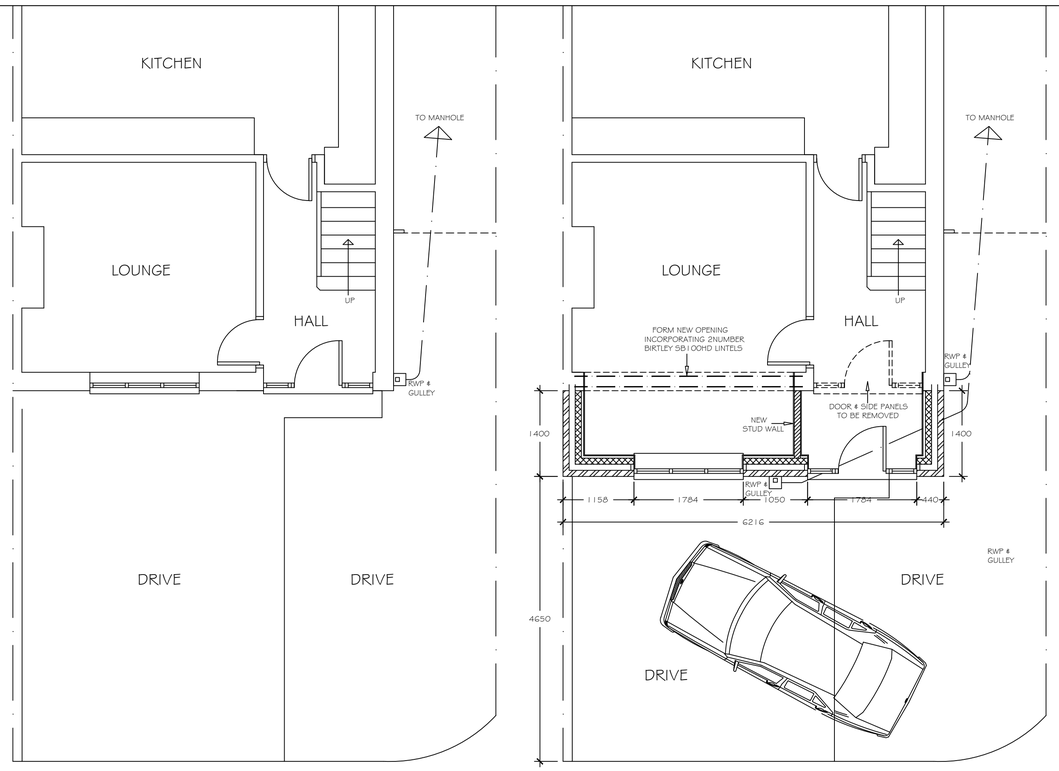


EXISTING FRONT ELEVATION




PROPOSED FRONT ELEVATION

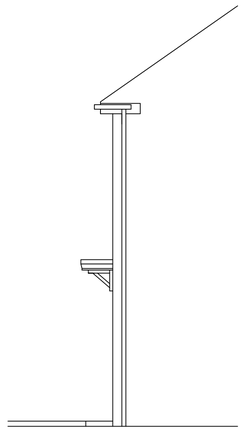

EXISTING SIDE ELEVATION

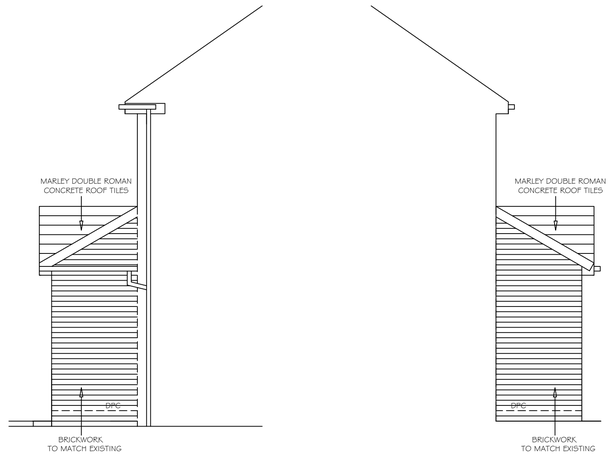


PROPOSED SIDE ELEVATIONS

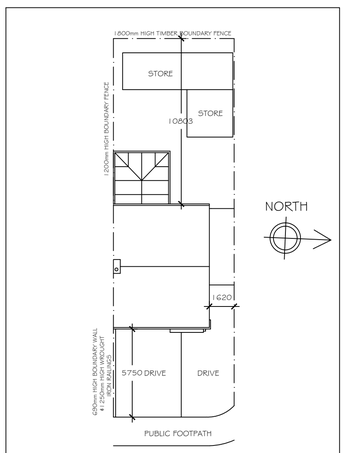

EXISTING SITE PLAN

(SCALE 1 : 200)

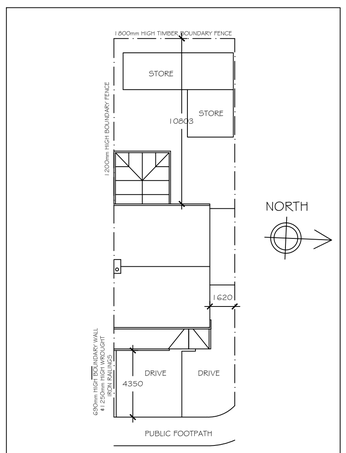

PROPOSED SITE PLAN

(SCALE 1 : 200)

REVISION	DESCRIPTION	DRAWN BY	DATE

KB design
Architectural Services

9, FAIRHOLME AVENUE
SOUTH SHIELDS,
TYNE & WEAR,
NE34 6DB.

TEL : 07824427223

Email : mail@kbdesign.org.uk

TITLE

PROPOSED FRONT LOUNGE & HALL EXTENSION
8, CEDAR GROVE, WHITBURN
EXISTING & PROPOSED PLANS & ELEVATIONS

SCALE	DATE	DRAWN BY
1:50 & 1:200	07.06.2023	K.BUTLER
PROJECT No	DRAWING No	Revision
0662	3183	

THIS DRAWING AND/OR SPECIFICATION IS THE SOLE PROPERTY AND COPYRIGHT OF KB DESIGN AND MAY NOT BE DISCLOSED TO ANY THIRD PARTY OR REPRODUCED IN WHOLE OR IN PART WITHOUT THE PRIOR CONSENT OF AN AUTHORISED REPRESENTATIVE OF KB DESIGN.