
V 1.8

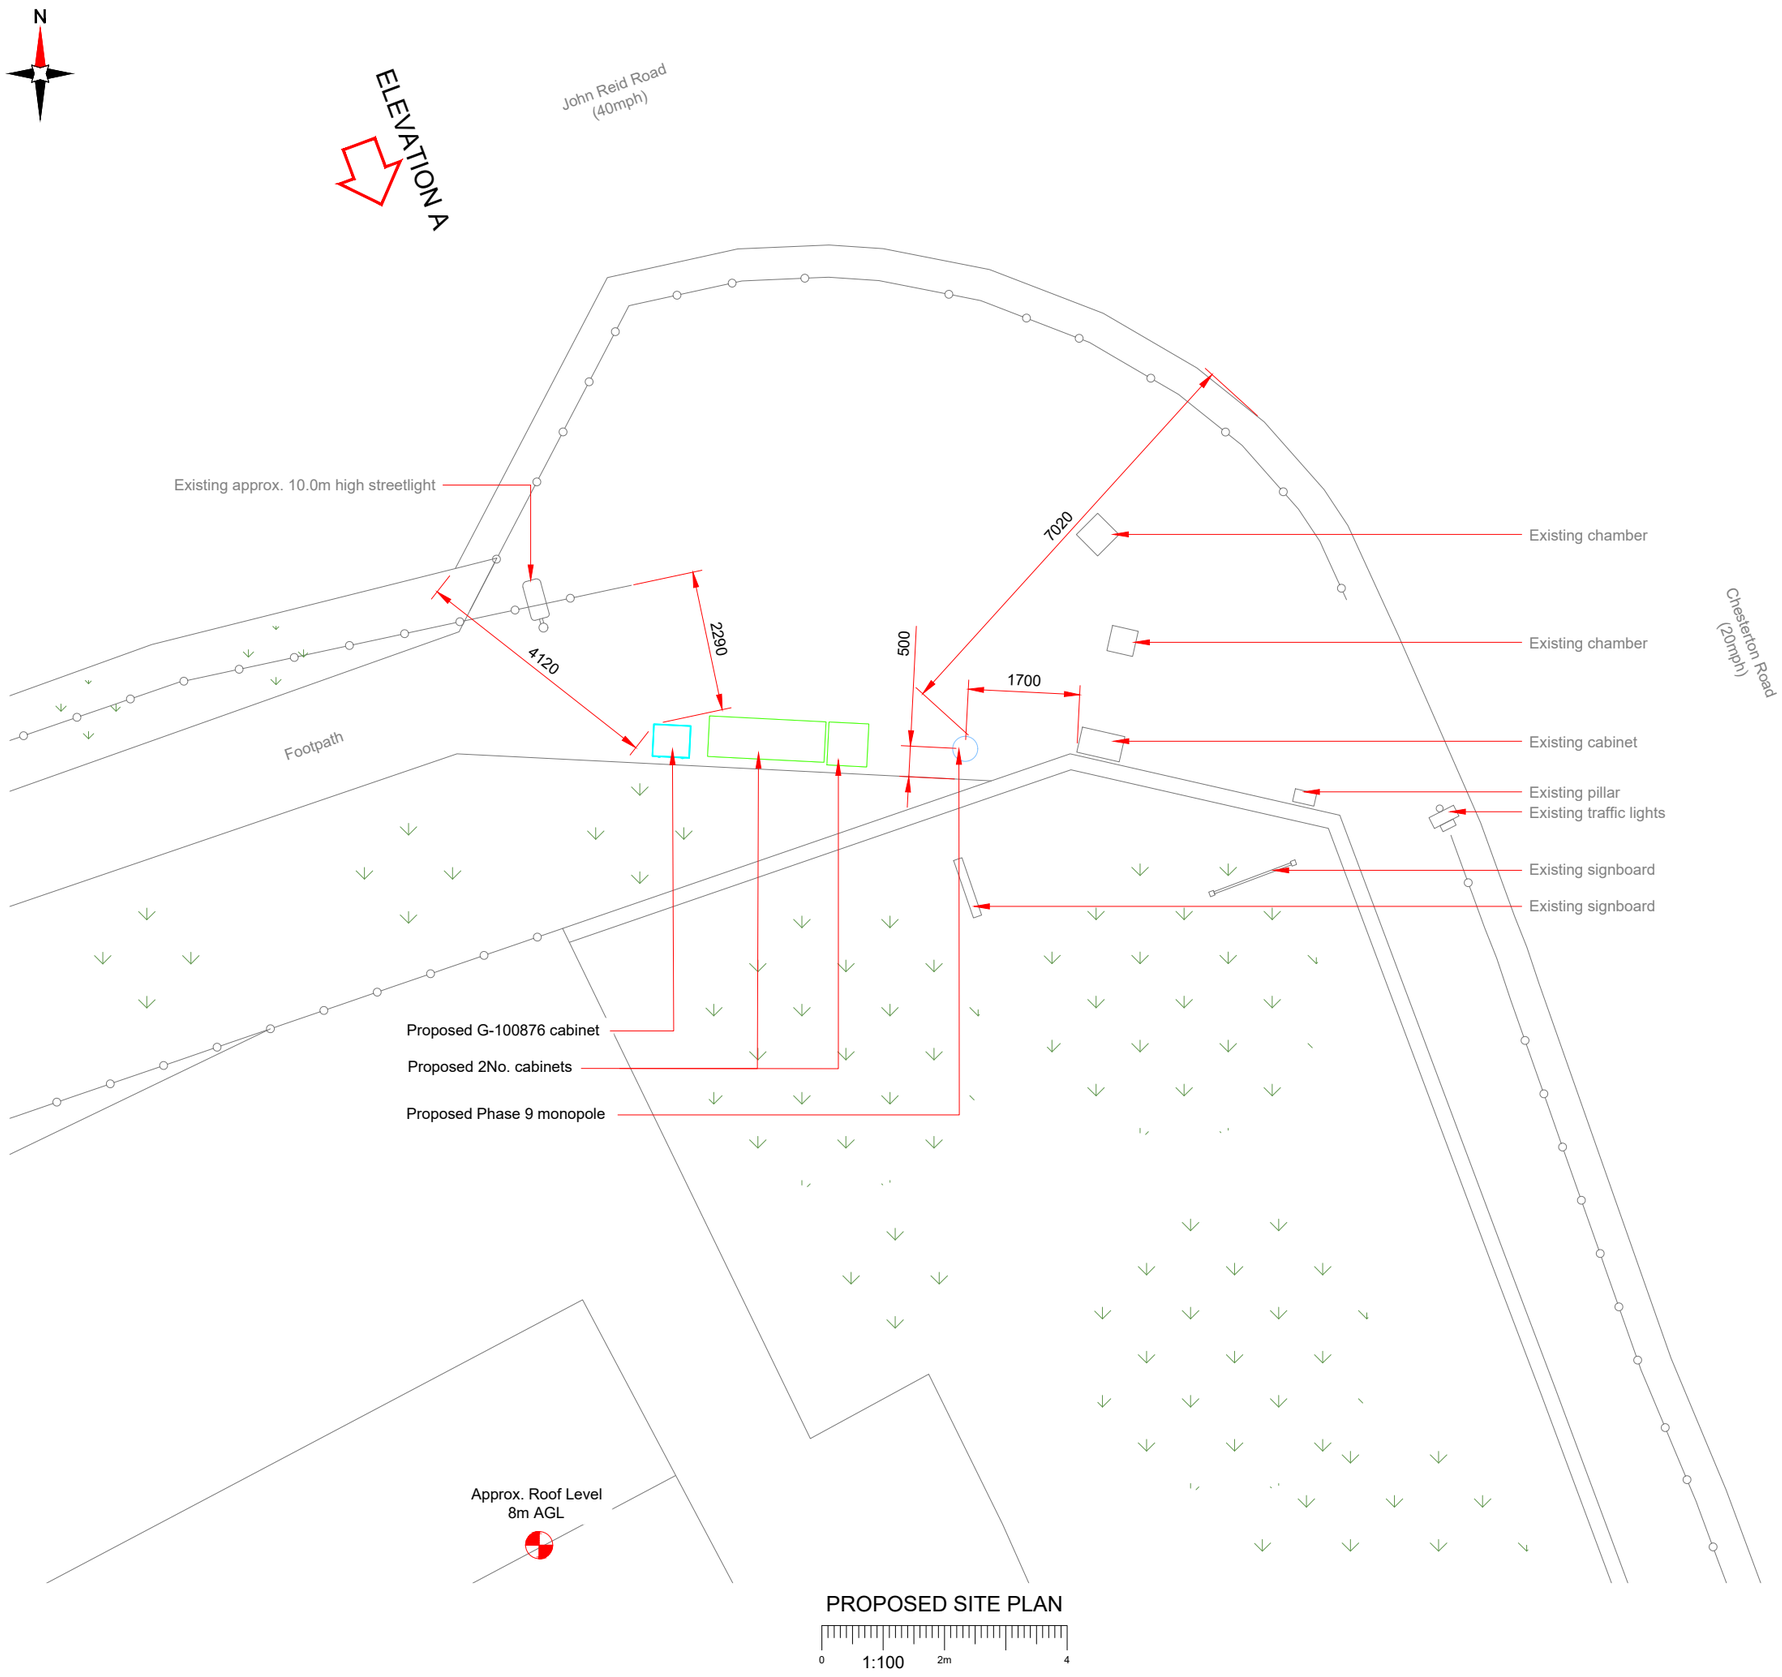

PROPOSED SITE PLAN

0 1:100 2m 4

Antenna Aperture ID	Proposed 4G/5G Bearing
A1	0°
B1	120°
C1	240°
A2	0°
B2	120°
C2	240°

NOTES:

1. ALL DIMENSIONS IN MM UNLESS OTHERWISE NOTED.

Master:	MBNL / EE:	Project:	Purpose of Issue:	Issue:
M002	MBNL	3UK DNSW	Planning	B

Date:	26/06/2023
Drawn:	CDN
Checked:	DH
Approved:	SD

Revision / Upgrade Description: Pole location amended

Master:	MBNL / EE:	Project:	Purpose of Issue:	Issue:
M001	MBNL	3UK DNSW	Planning	A

Date:	01/05/2021
Drawn:	CDN
Checked:	DH
Approved:	SD

Revision / Upgrade Description: First Issue - Site nomination dated: TBC

CK Hutchison Networks (UK) Limited
Green Park
450 Longwater Avenue
Reading
RG30 3UR

Design Consultant & Principal Contractor:

WHP Telecoms
Unit 1 Maple Park,
Low Fields Avenue, Leeds
LS12 6HH

Tel: 01133023550
e-mail: info@whptelecoms.com

Site Name: JOHN REID ROAD STREETWORKS

Site ID: STY17603

Address: JOHN REID ROAD, SOUTH SHIELDS, SOUTH TYNESIDE, NE34 9HG

Title: 210 PROPOSED SITE PLAN

Project: 3UK DNSW

Purpose of Issue: PLANNING

EE Cell ID:	MBNL Cell ID:	Cell ID:
66085	STY091	NE0809

Master Drawing No: STY17603_M002 | Issue: B