

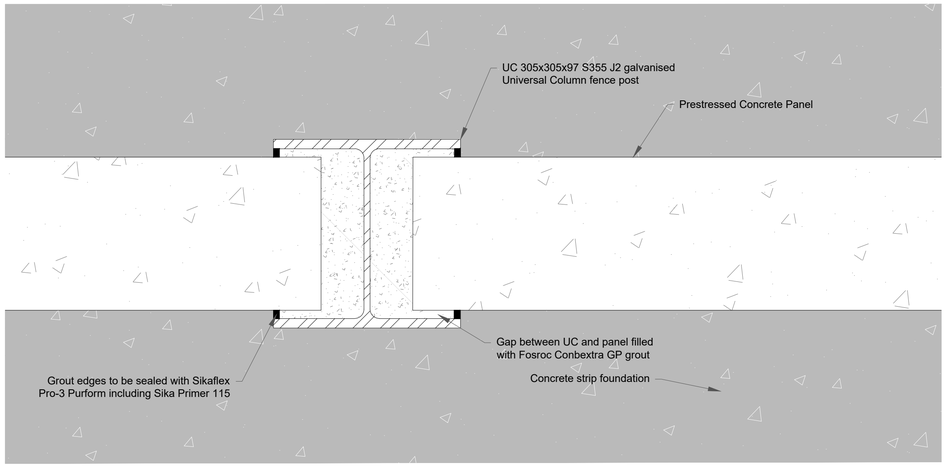



Support Column Plan
Scale 1:5

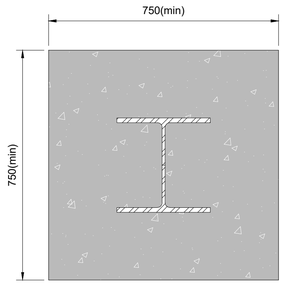

UC Foundation Plan
Scale 1:10

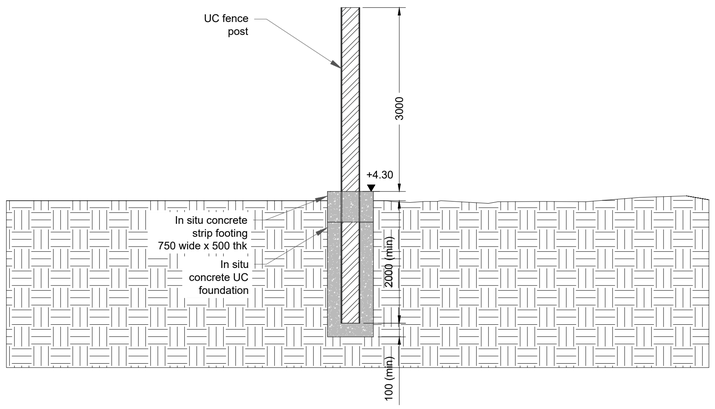

Typical section (UC fence postl)
Scale 1:50

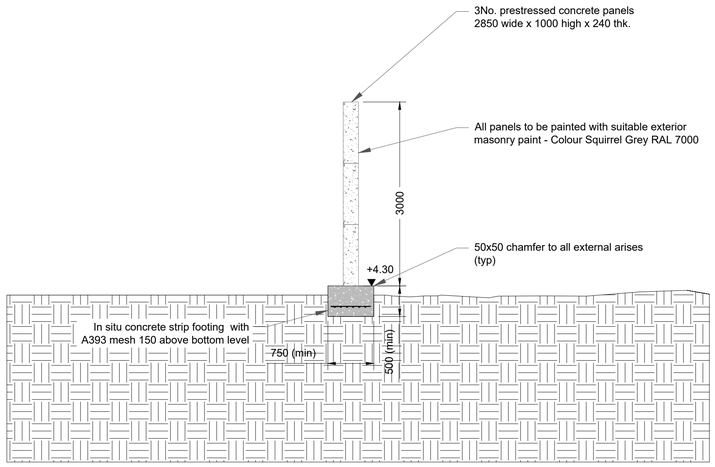

Typical section (prestressed panel)
Scale 1:50

Notes

1. Do not scale from this drawing.
2. All levels are in metres relative to Ordnance Datum (OD).

Key to symbols

- Concrete Foundation
- Existing Ground
- Concrete Fence Panel
- Steel UC

Reference drawings

368634-MMD-00-XX-DR-C-4300	Southern Boundary Wall - Location Plan
368634-MMD-00-XX-DR-C-4301	Southern Boundary Wall - GA & Sections
368634-MMD-00-XX-DR-C-4302	Southern Boundary Wall - Elevations
368634-MMD-00-XX-DR-C-4303	Southern Boundary Wall - Details

Rev	Date	Drawn	Description	Ch'k'd	App'd
P01	10.07.23	MC	First issue	SL	CJ

MOTT MACDONALD

Time Central
32 Gallowgate, 6th Floor
Newcastle upon Tyne
NE1 4SN
United Kingdom
T +44(0)141 222 4500
F +44(0)141 221 2048
W www.mottmac.com

Client

South Tyneside Council

Title

Holborn
Southern Boundary Wall
Port of Tyne section
Details

Designed	S Longshaw	SL	Eng check	S Longshaw	SL
Drawn	M Chaney	MC	Coordination	S.Longshaw	SL
Dwg check	S Longshaw	SL	Approved	C.Jolley	CJ

Scale at A1	Status	Rev	Security
As Shown	PRE	P01	STD

Drawing Number
368634-MMD-XX-00-DR-C-4303

1:50 0 2.5m 5m
1:10 0 500mm 1m
1:5 0 250mm 500mm

© Mott MacDonald

This document is issued for the party which commissioned it and for specific purposes connected with the captioned project only. It should not be relied upon by any other party or used for any other purpose.
We accept no responsibility for the consequences of this document being relied upon by any other party, or being used for any other purpose, or containing any error or omission which is due to an error or omission in data supplied to us by other parties.