
# EXISTING GROUND FLOOR PLAN

0 1 2 3 4 5

metre scale bar

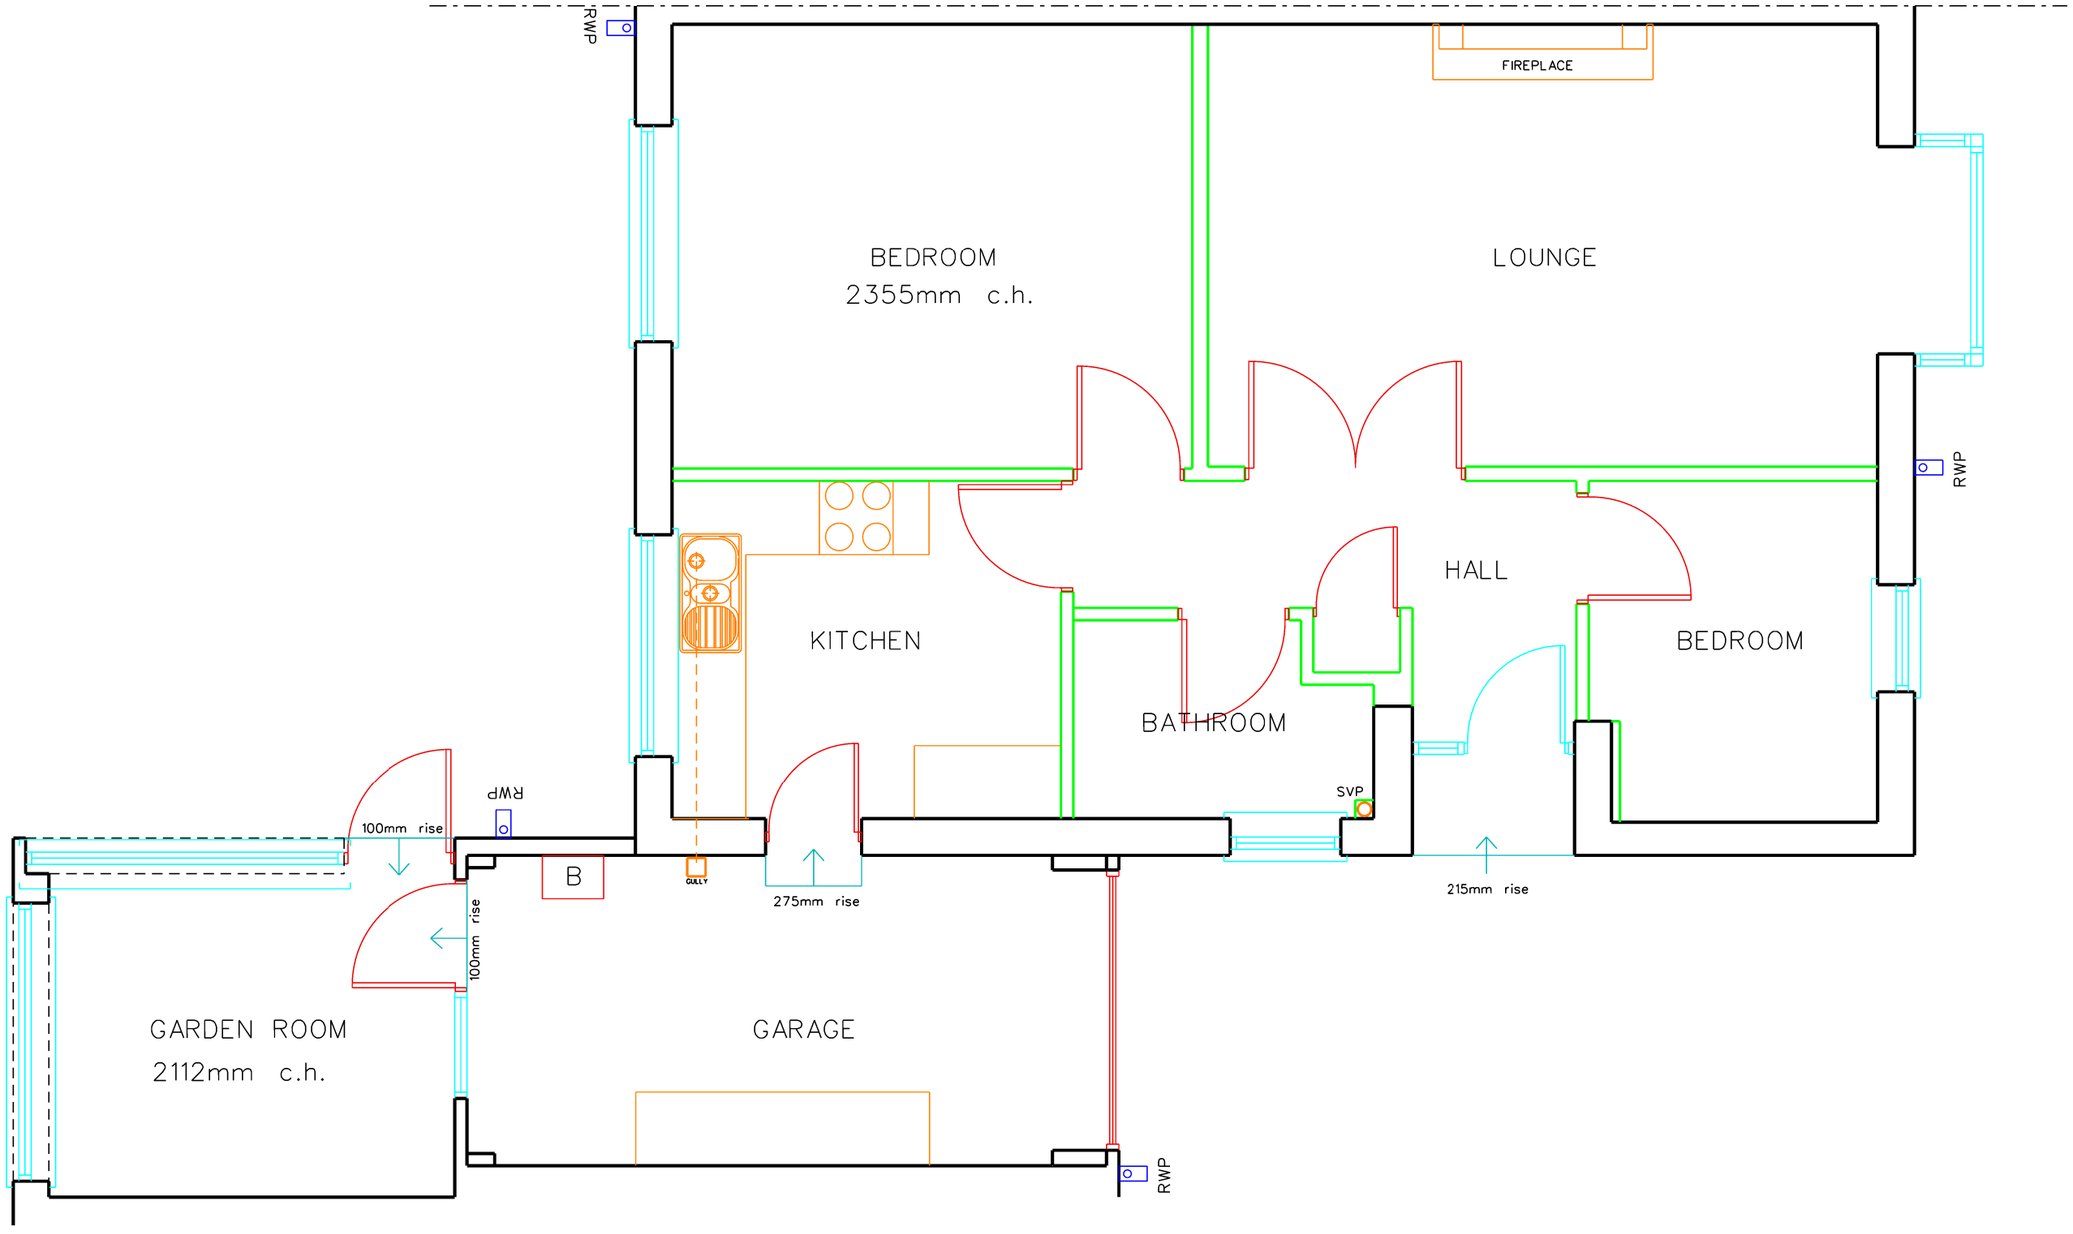


REVISION DATE / DESCRIPTION

NORTH

PROJECT NAME

PROPOSED EXTENSION
AT 4 BRAEMER DRIVE,
SOUTH SHIELDS,
NE34 7TZ

DRAWING TITLE

EXISTING GROUND FLOOR PLAN

| DATE | DWG NO. |
|---|---|
| JUNE 2023 | C-02 |
| SCALE | REV |
| 1:25 @ A1<br>1:50 @ A3 | |