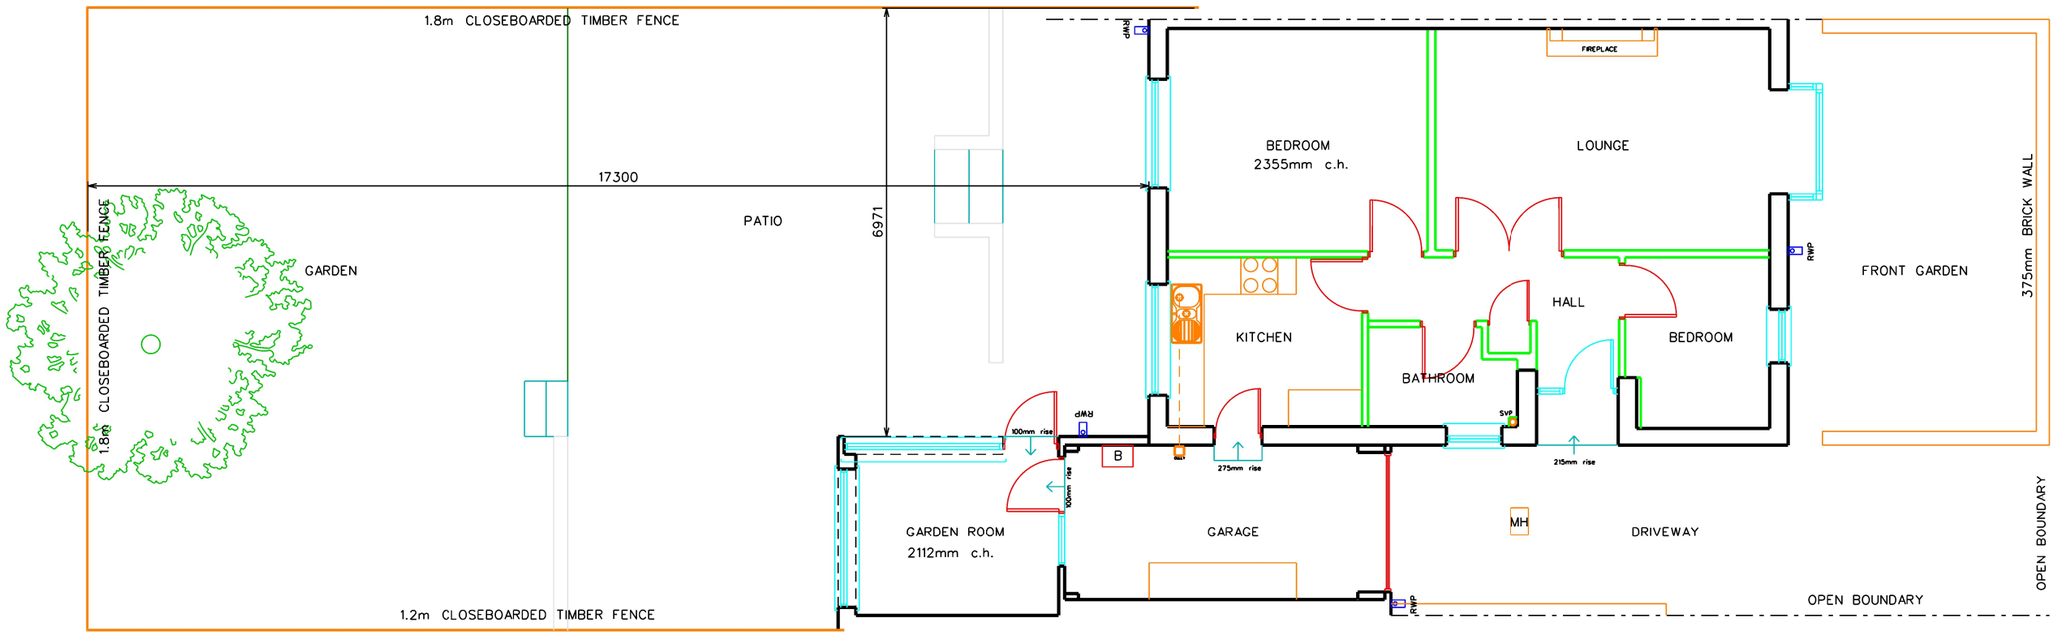


REVISION DATE / DESCRIPTION

NORTH

0 1 2 3 4 5 6 7 8 9 10

METRE SCALE BAR

PROJECT NAME
PROPOSED EXTENSION
AT 4 BRAEMER DRIVE,
SOUTH SHIELDS,
NE34 7TZ

DRAWING TITLE
EXISTING SITE PLAN

DATE	DWG NO.
08-08-22	C-01
SCALE	REV
1:100 @ A3	