
PROPOSED GROUND FLOOR PLAN

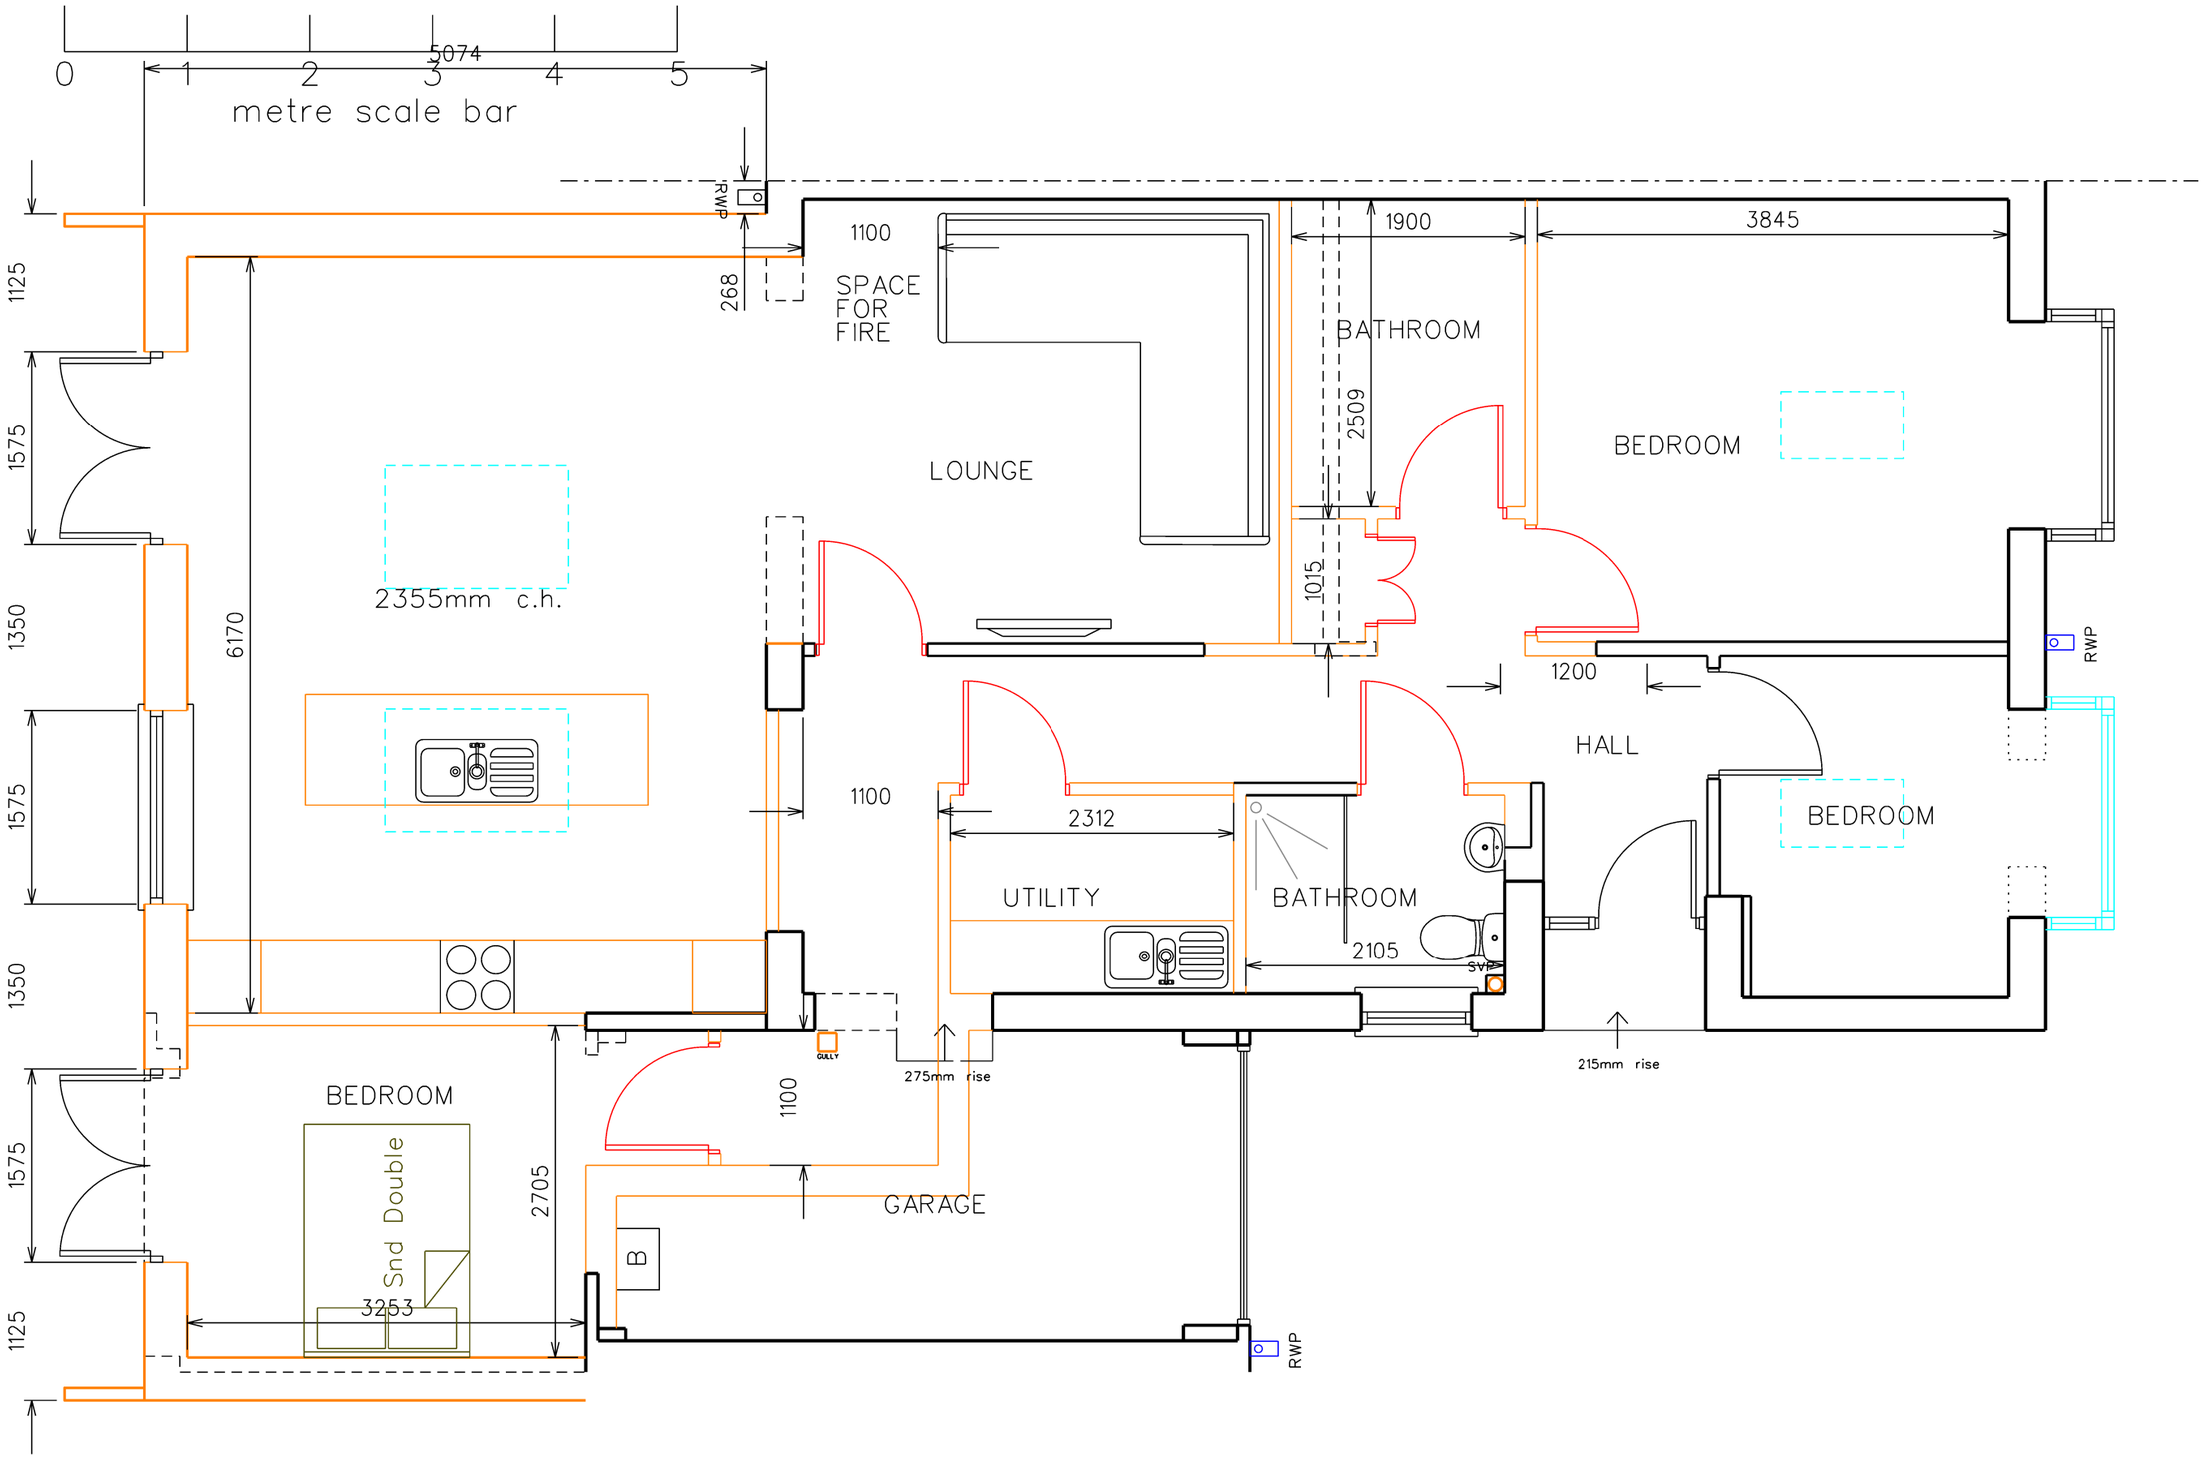

REVISION DATE / DESCRIPTION

NORTH

PROJECT NAME
PROPOSED EXTENSION
AT 4 BRAEMER DRIVE,
SOUTH SHIELDS,
NE34 7TZ

DRAWING TITLE
PROPOSED GROUND FLOOR PLAN

DATE	DWG NO.
JUNE 2023	C-05
SCALE	REV
1:25 @ A1 1:50 @ A3	