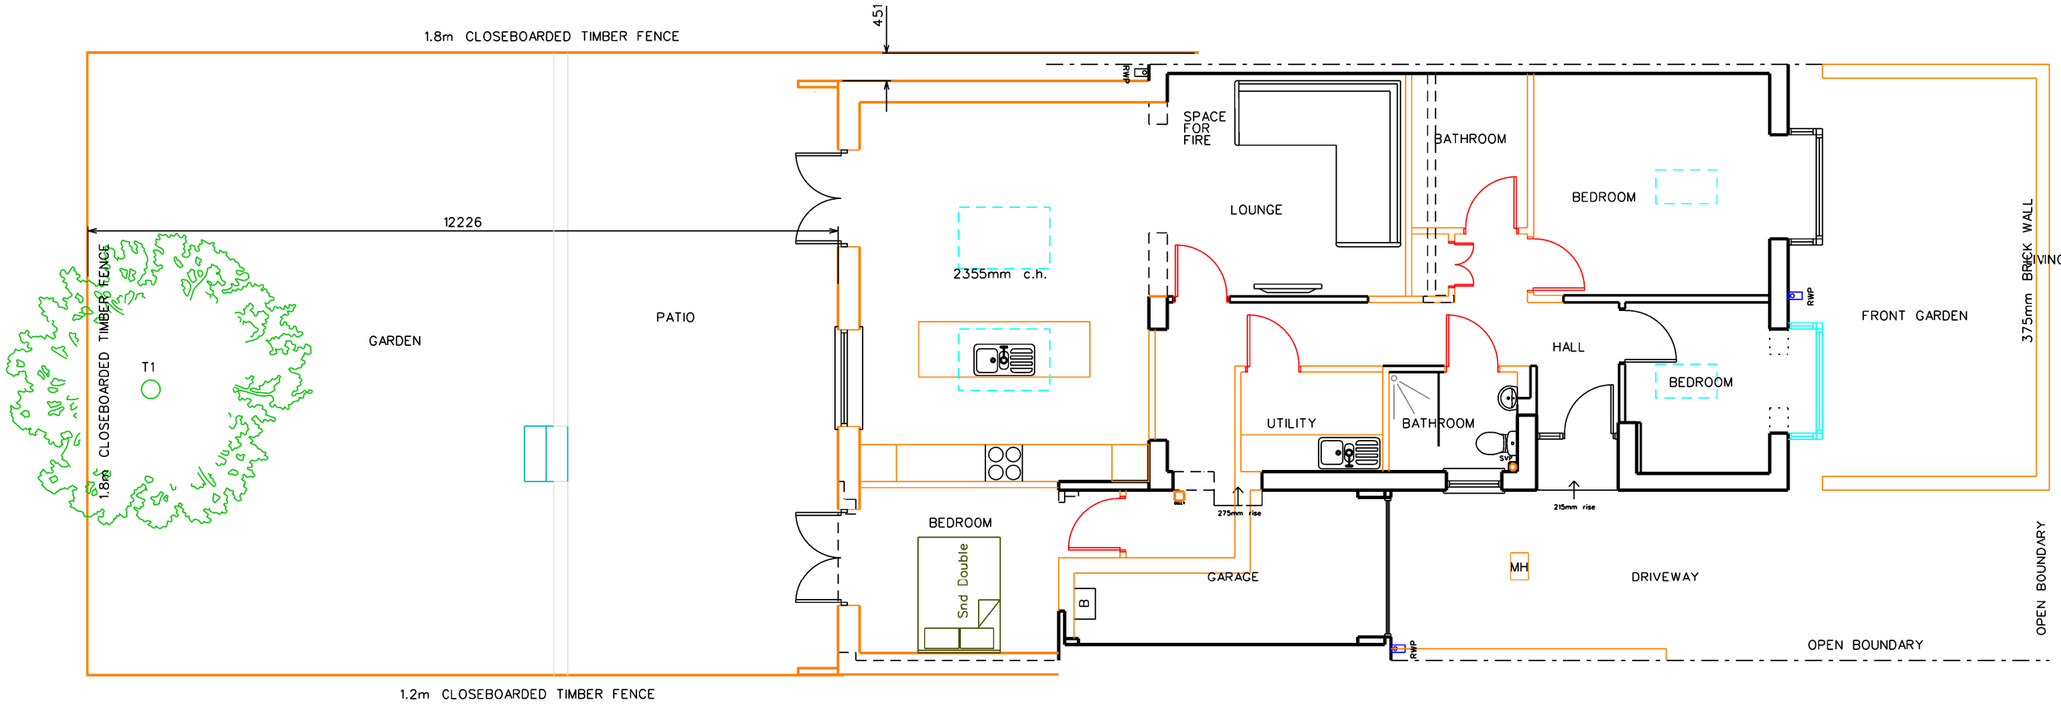


0 1 2 3 4 5 6 7 8 9 10

METRE SCALE BAR

REVISION DATE / DESCRIPTION

NORTH

PROJECT NAME

PROPOSED EXTENSION AT 4 BRAEMER DRIVE, SOUTH SHIELDS, NE34 7TZ

DRAWING TITLE

PROPOSED SITE PLAN

DATE	DWG NO.
JUNE 2023	C-04
SCALE	REV
1:100 @ A3	