
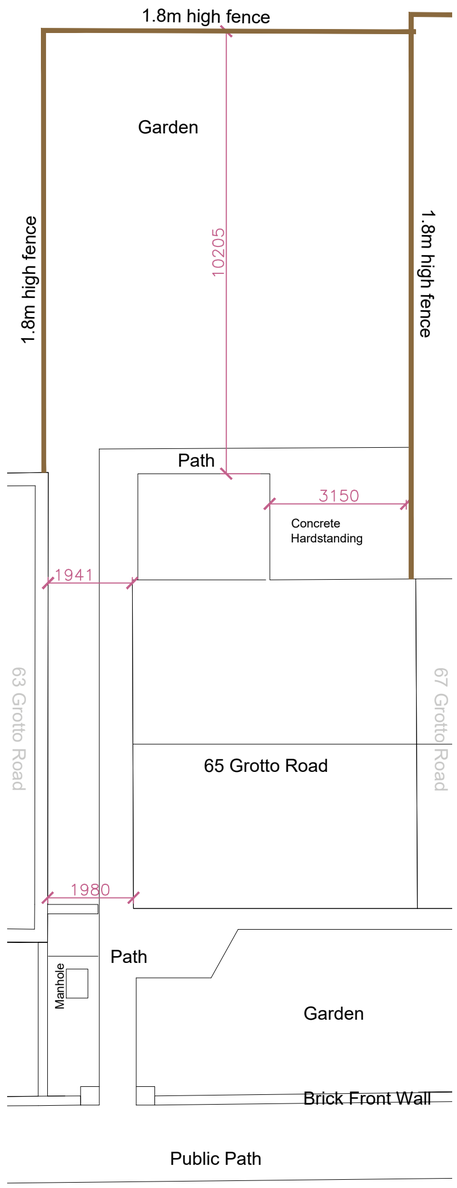


Existing Site Plan
Scale 1 : 100

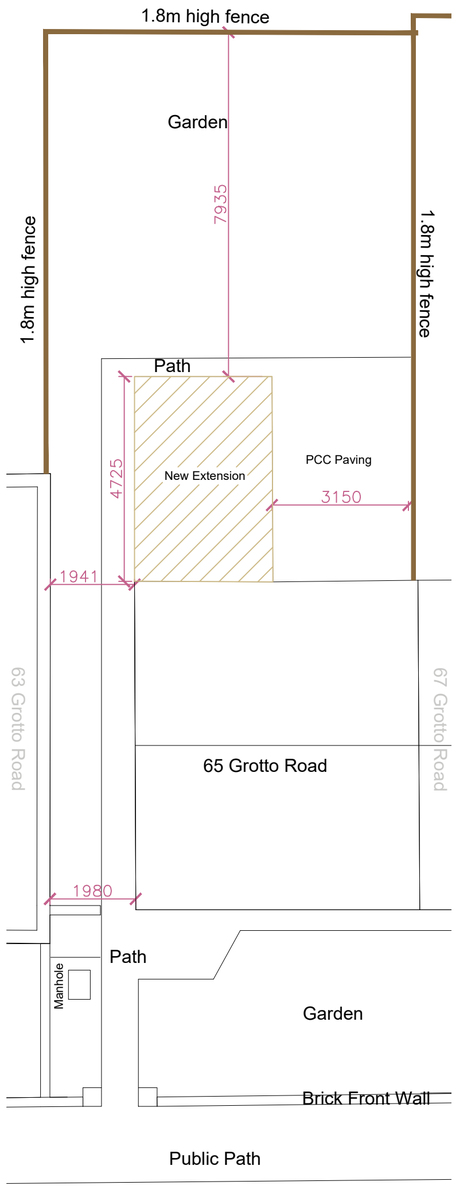

Proposed Site Plan
Scale 1 : 100

The contractor is responsible for the verification of dimensions on the site.
All dimensions are in millimetres. © Copyright all rights reserved South Tyneside Council.
Ordnance Survey data has been reproduced from 1/1250 Ordnance Survey maps with the permission of The Controller of H.M. Stationery Office.
Crown copyright reserved.
Licence No. 100019570

Rev	Date	Description	Chkd

South Tyneside Council
Economic Regeneration

David Cramond - Corporate Director
Gordon House, Gordon Street, South Shields, Tyne & Wear, NE33 4JP
Telephone: (0191) 427 1717 Fax: (0191) 455 7770

Project
Adult Soical Care Adaptation
65 Grotto Road
South Shields. NE34 7AQ

Drawing Title
Site Plan

Proposed Rear Extension

Drawn by	DC	Date	19/07/2023
Checked by	XX	Date	--/--/--
Scale	1:100	Size	A2

Project Code	Drawing Number
AD	L(2-) 02