

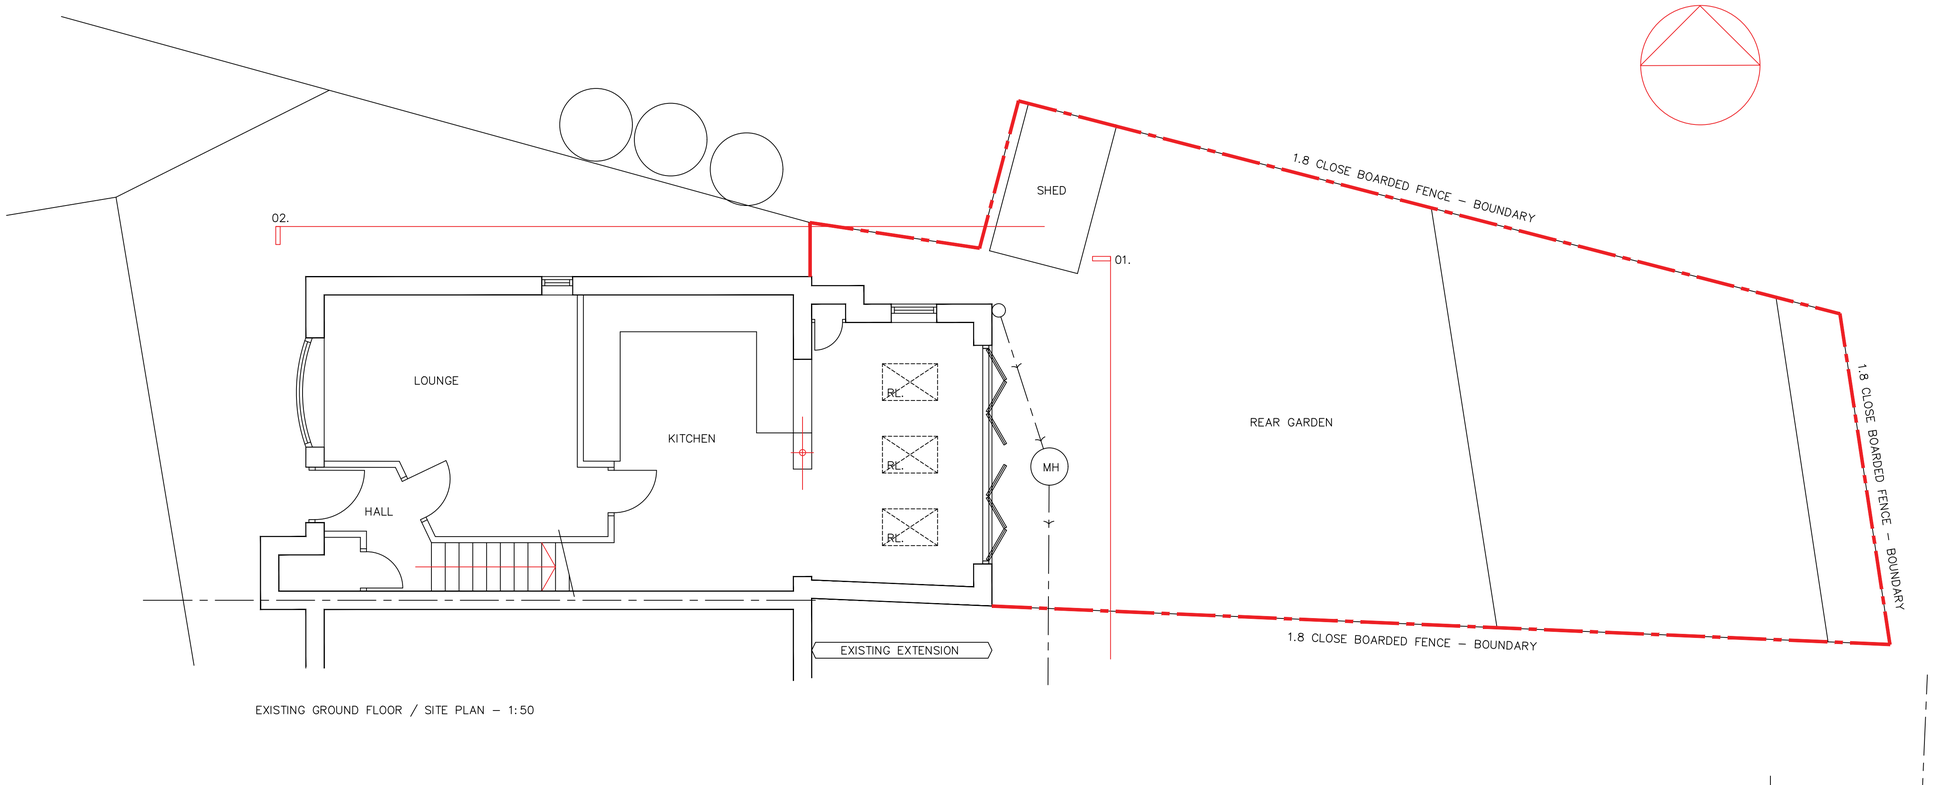



EXISTING GROUND FLOOR / SITE PLAN – 1:50

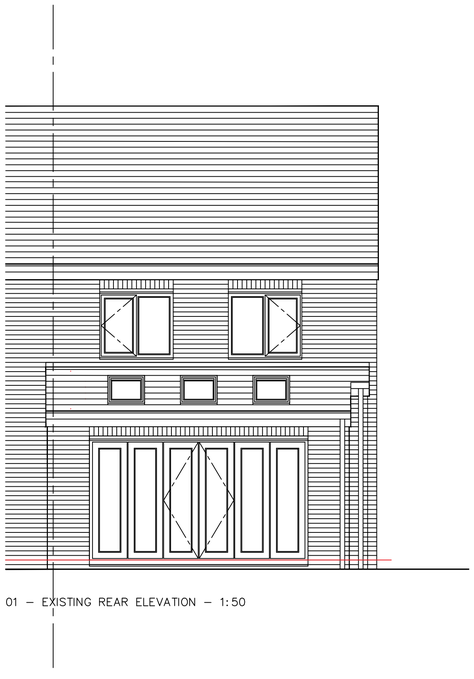

01 – EXISTING REAR ELEVATION – 1:50

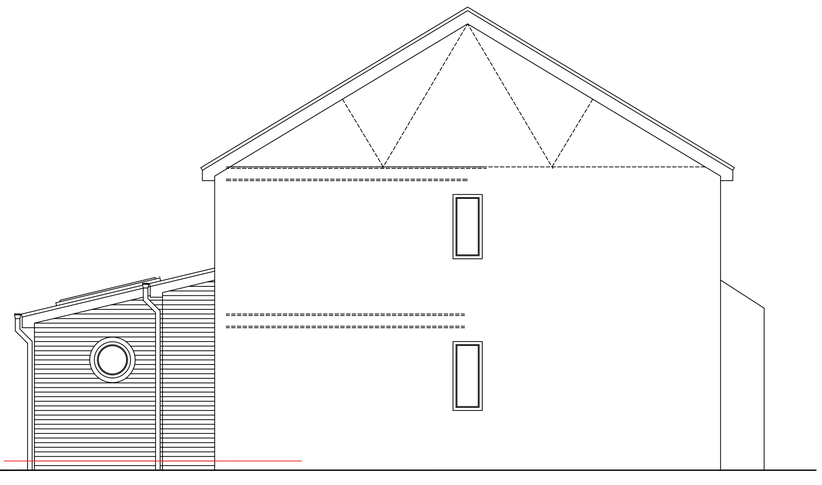

02 – EXISTING SIDE ELEVATION – 1:50

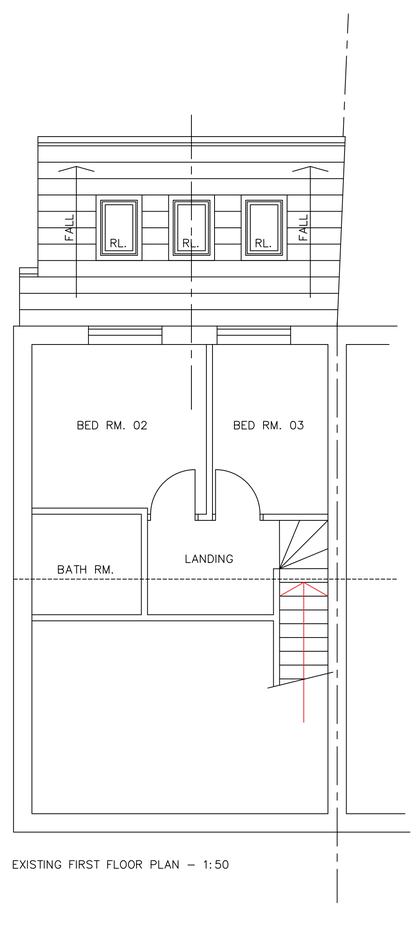

EXISTING FIRST FLOOR PLAN – 1:50

DRAWING INFORMATION

NOTE - DRAWINGS ARE ISSUED FOR ILLUSTRATIVE GUIDANCE ONLY. REFER ALSO TO CONTRACT AND WRITTEN SPECIFICATION DOCUMENTS BEFORE COMMENCING ANY WORKS

MAIN CONTRACTOR TO REPORT ANY DISCREPANCIES IMMEDIATELY TO - BELIEVE HOUSING - BEFORE PROCEEDING WITH ANY BUILDING WORKS ON SITE.

DO NOT SCALE - USE FIGURED DIMENSIONS ONLY.

rev.	description	date.	initials.
01.	issued for planning	20/23.	PJG

Project title
Mr David Taylor
Proposed First Floor Rear Extension
28 Duchess Crescent East, Jarrow
South Tyneside, NE32 5QR

Drawing title
EXISTING GRD. FL. / SITE PLAN
EXISTING ELEVATION(S)
EXISTING FIRST FLOOR PLAN

Scale(s)	Job no.
1:50	N/A
Drawn by; PJG	Drawing no. A1.
Date; July/23 / Checked;	Revision; 01