

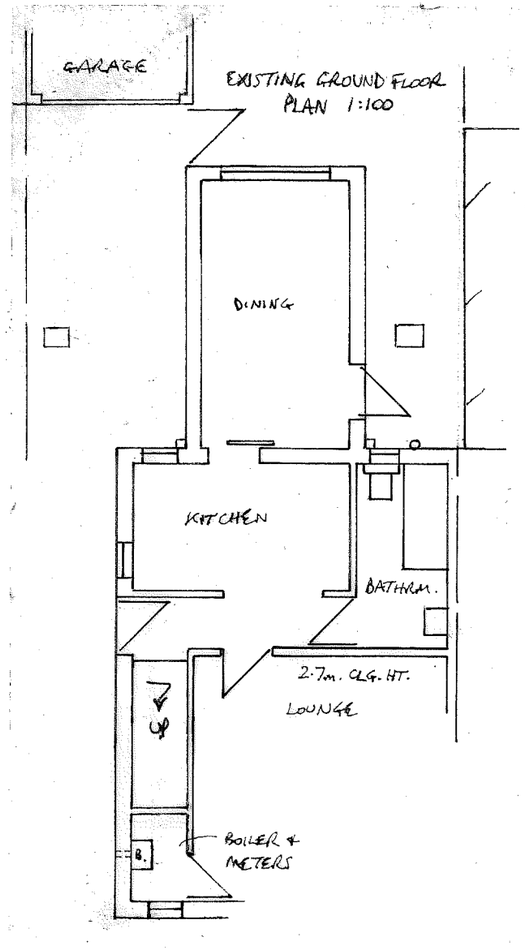


EXISTING GROUND FLOOR PLAN 1:100

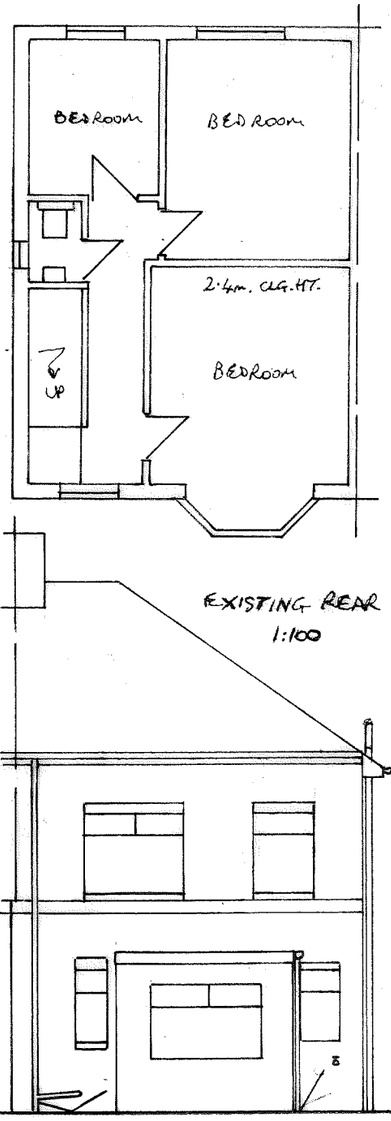


EXISTING FIRST FLOOR PLAN 1:100

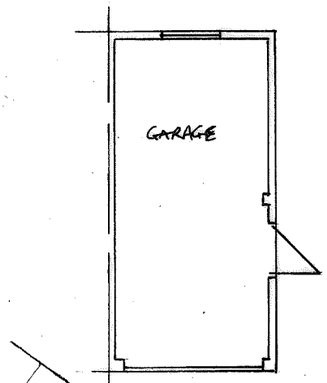


EXISTING PLAN 1:100


EXISTING REAR 1:100

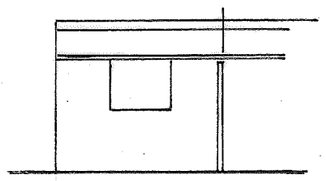


EXISTING GARAGE REAR 1:100

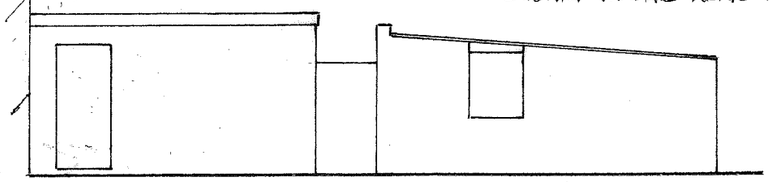

EXISTING SIDE 1:100

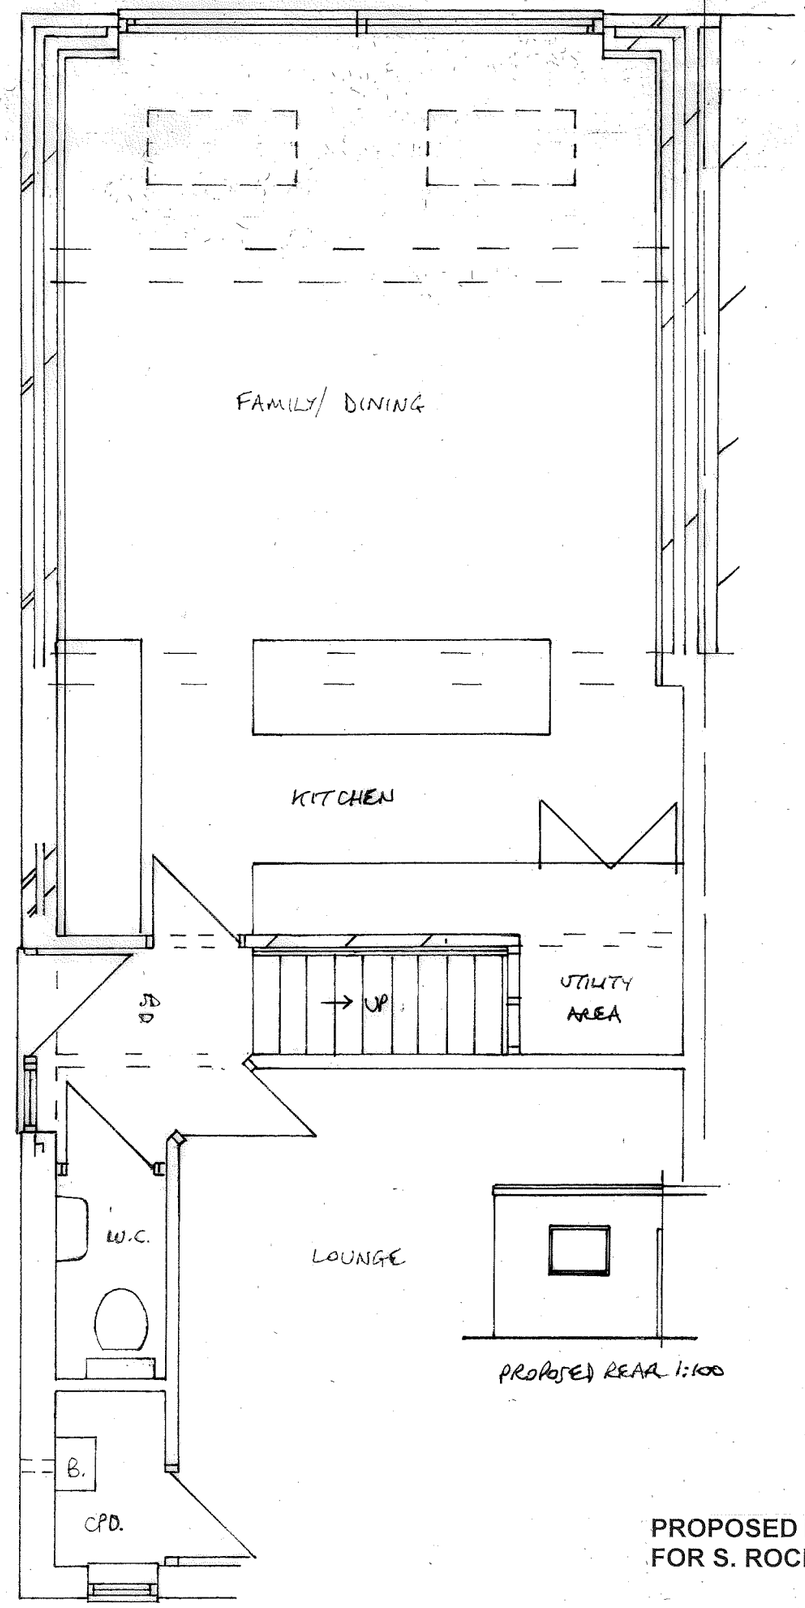

PROPOSED REAR 1:100

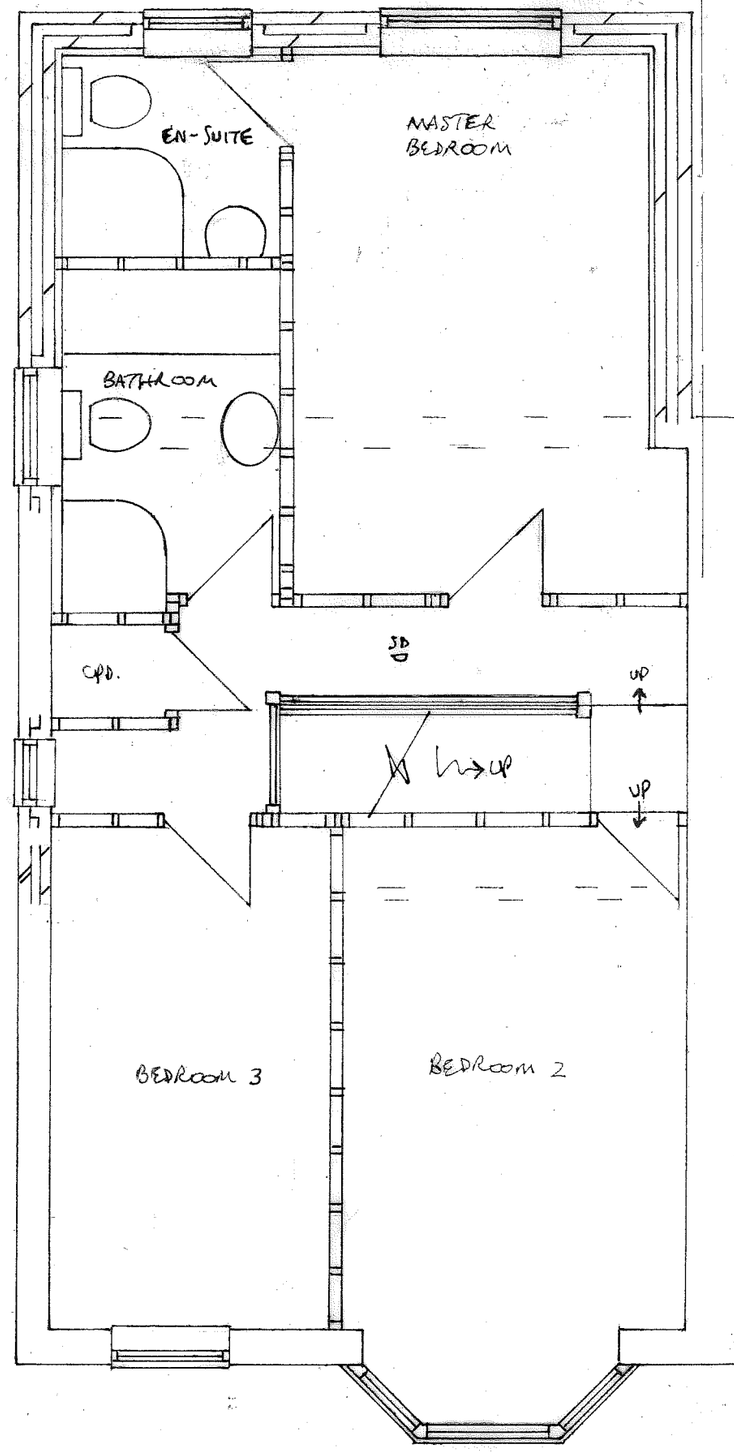

PROPOSED FIRST FLOOR PLAN 1:50

PROPOSED EXTENSION TO 60 CAULDWELL VILLAS, S. SHIELDS
FOR S. ROCHFORD **DRG NO 0787/4822/034**