

BUILDING PLAN SCALE 1:100

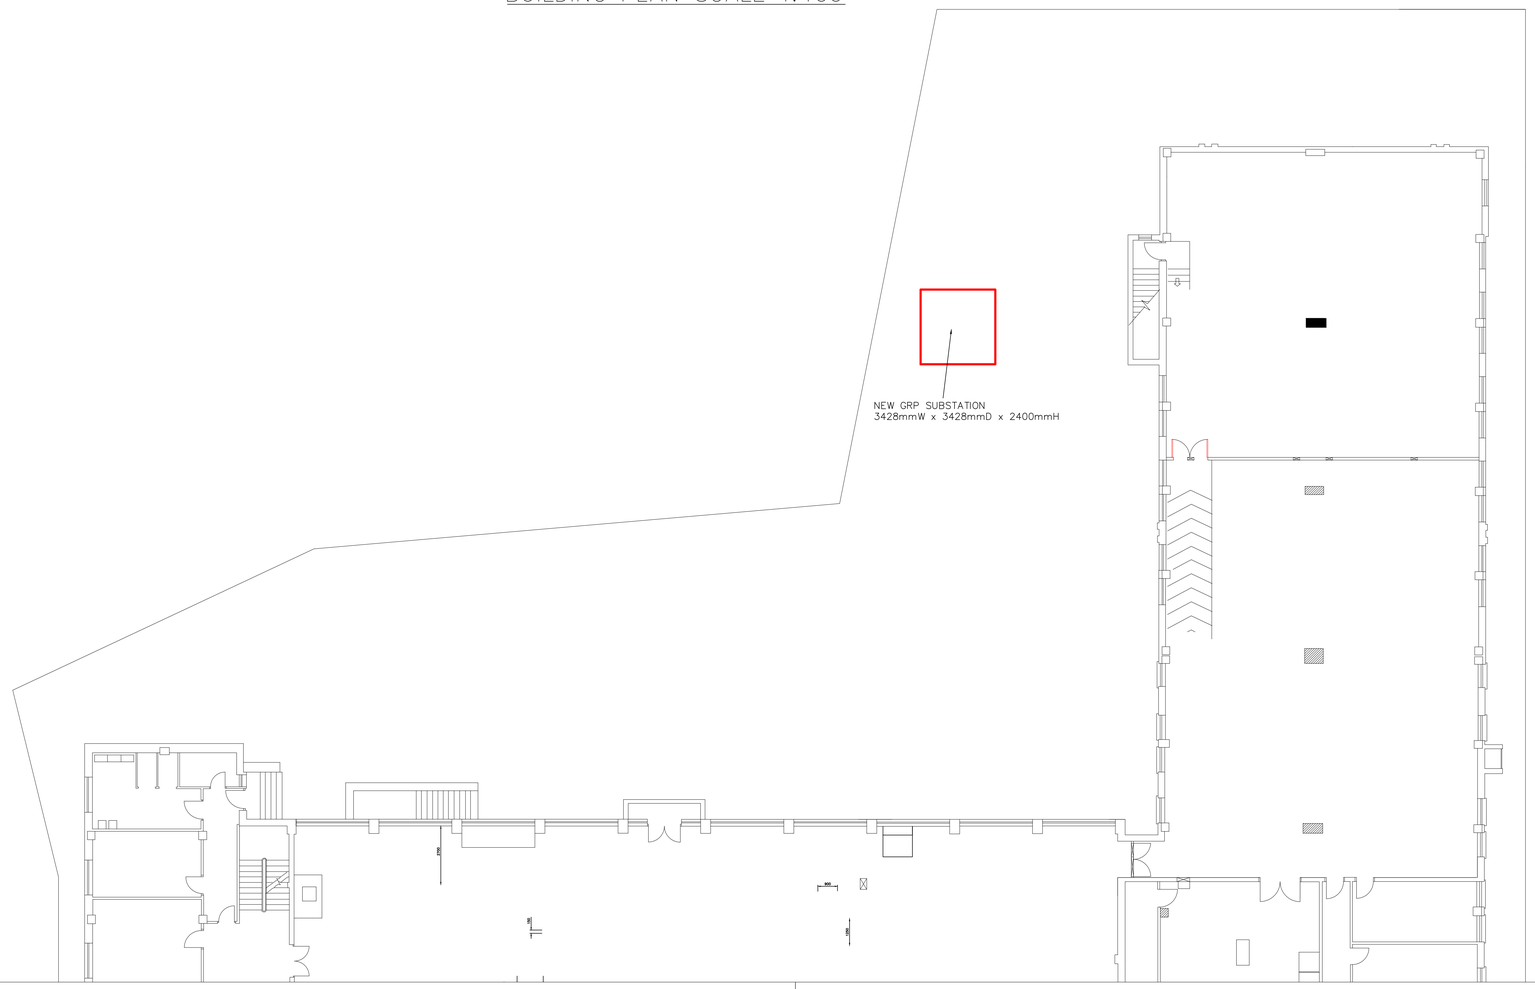


PROPOSED EAST ELEVATION

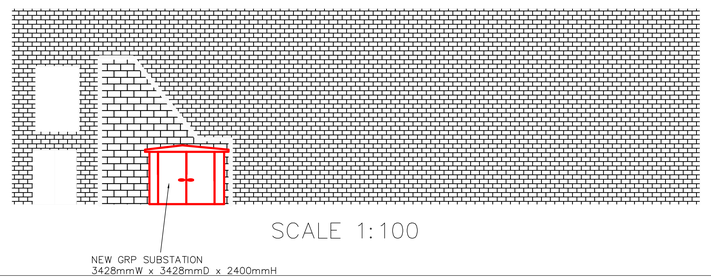


SCALE 1:100

PROPOSED NORTH ELEVATION

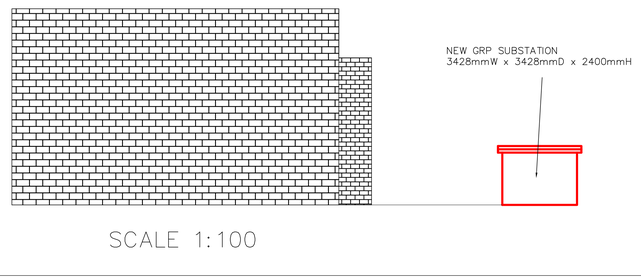


SCALE 1:100

EXISTING EAST ELEVATION

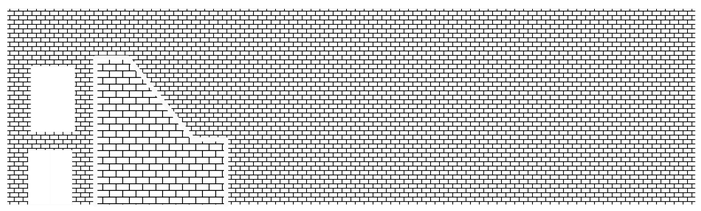


SCALE 1:100

EXISTING NORTH ELEVATION

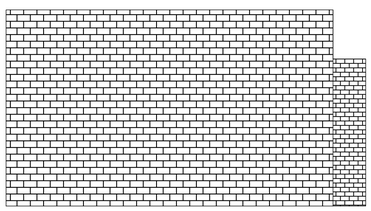

SCALE 1:100

Stanfords Planning Map Data

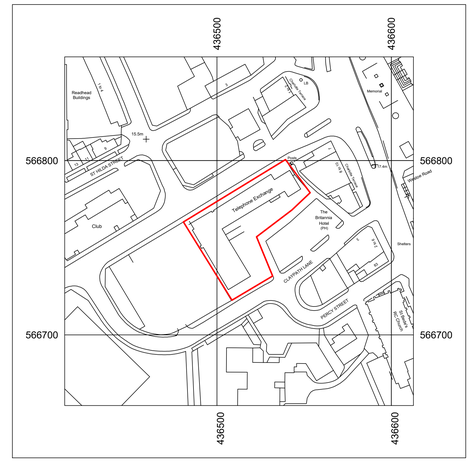

SITE LOCATION PLANSCALE 1:1250

20 0 20 40 60 80 100
Metres

N

Top Left: 436412.684 566859.488 Bottom Right: 436612.684 566659.488

© Crown copyright and database rights 2023 Ordnance Survey OS100035409.

NEW GRP LAYOUT AND ELEVATIONS


FRONT ELEVATION



SIDE ELEVATION



INTERNAL FLOORPLAN

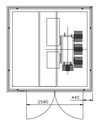

REAR ELEVATION



CONCRETE FOUNDATION



SCALE 1:100

PROVISIONAL DRAWING

–	–	–	–	–
–	–	–	–	–
–	–	–	–	–
–	–	–	–	–
–	–	–	–	–
PROVISIONAL DRAWING ISSUE	P0	01.07.23	CL	DWL
DESCRIPTION	REV	DATE	ENG	CKD

quartz elec
Electrical Engineering Services
Redwither road, Wrexham, Tel. 01978 664000, Fax. 01978 665048

PROJECT

BT SOUTH SHILEDS
CROSSGATE
NE33 4PE

TITLE

PLANNING APPLICATION

ORIGINATOR	CL	DRAWN	CL
SCALE	NTS @ A0	DATE	JULY 2023
DRG. NO.	1077589-101-PP		REVISION
CAD REF.	1077589-101-BT-NE-CL		P0

A0