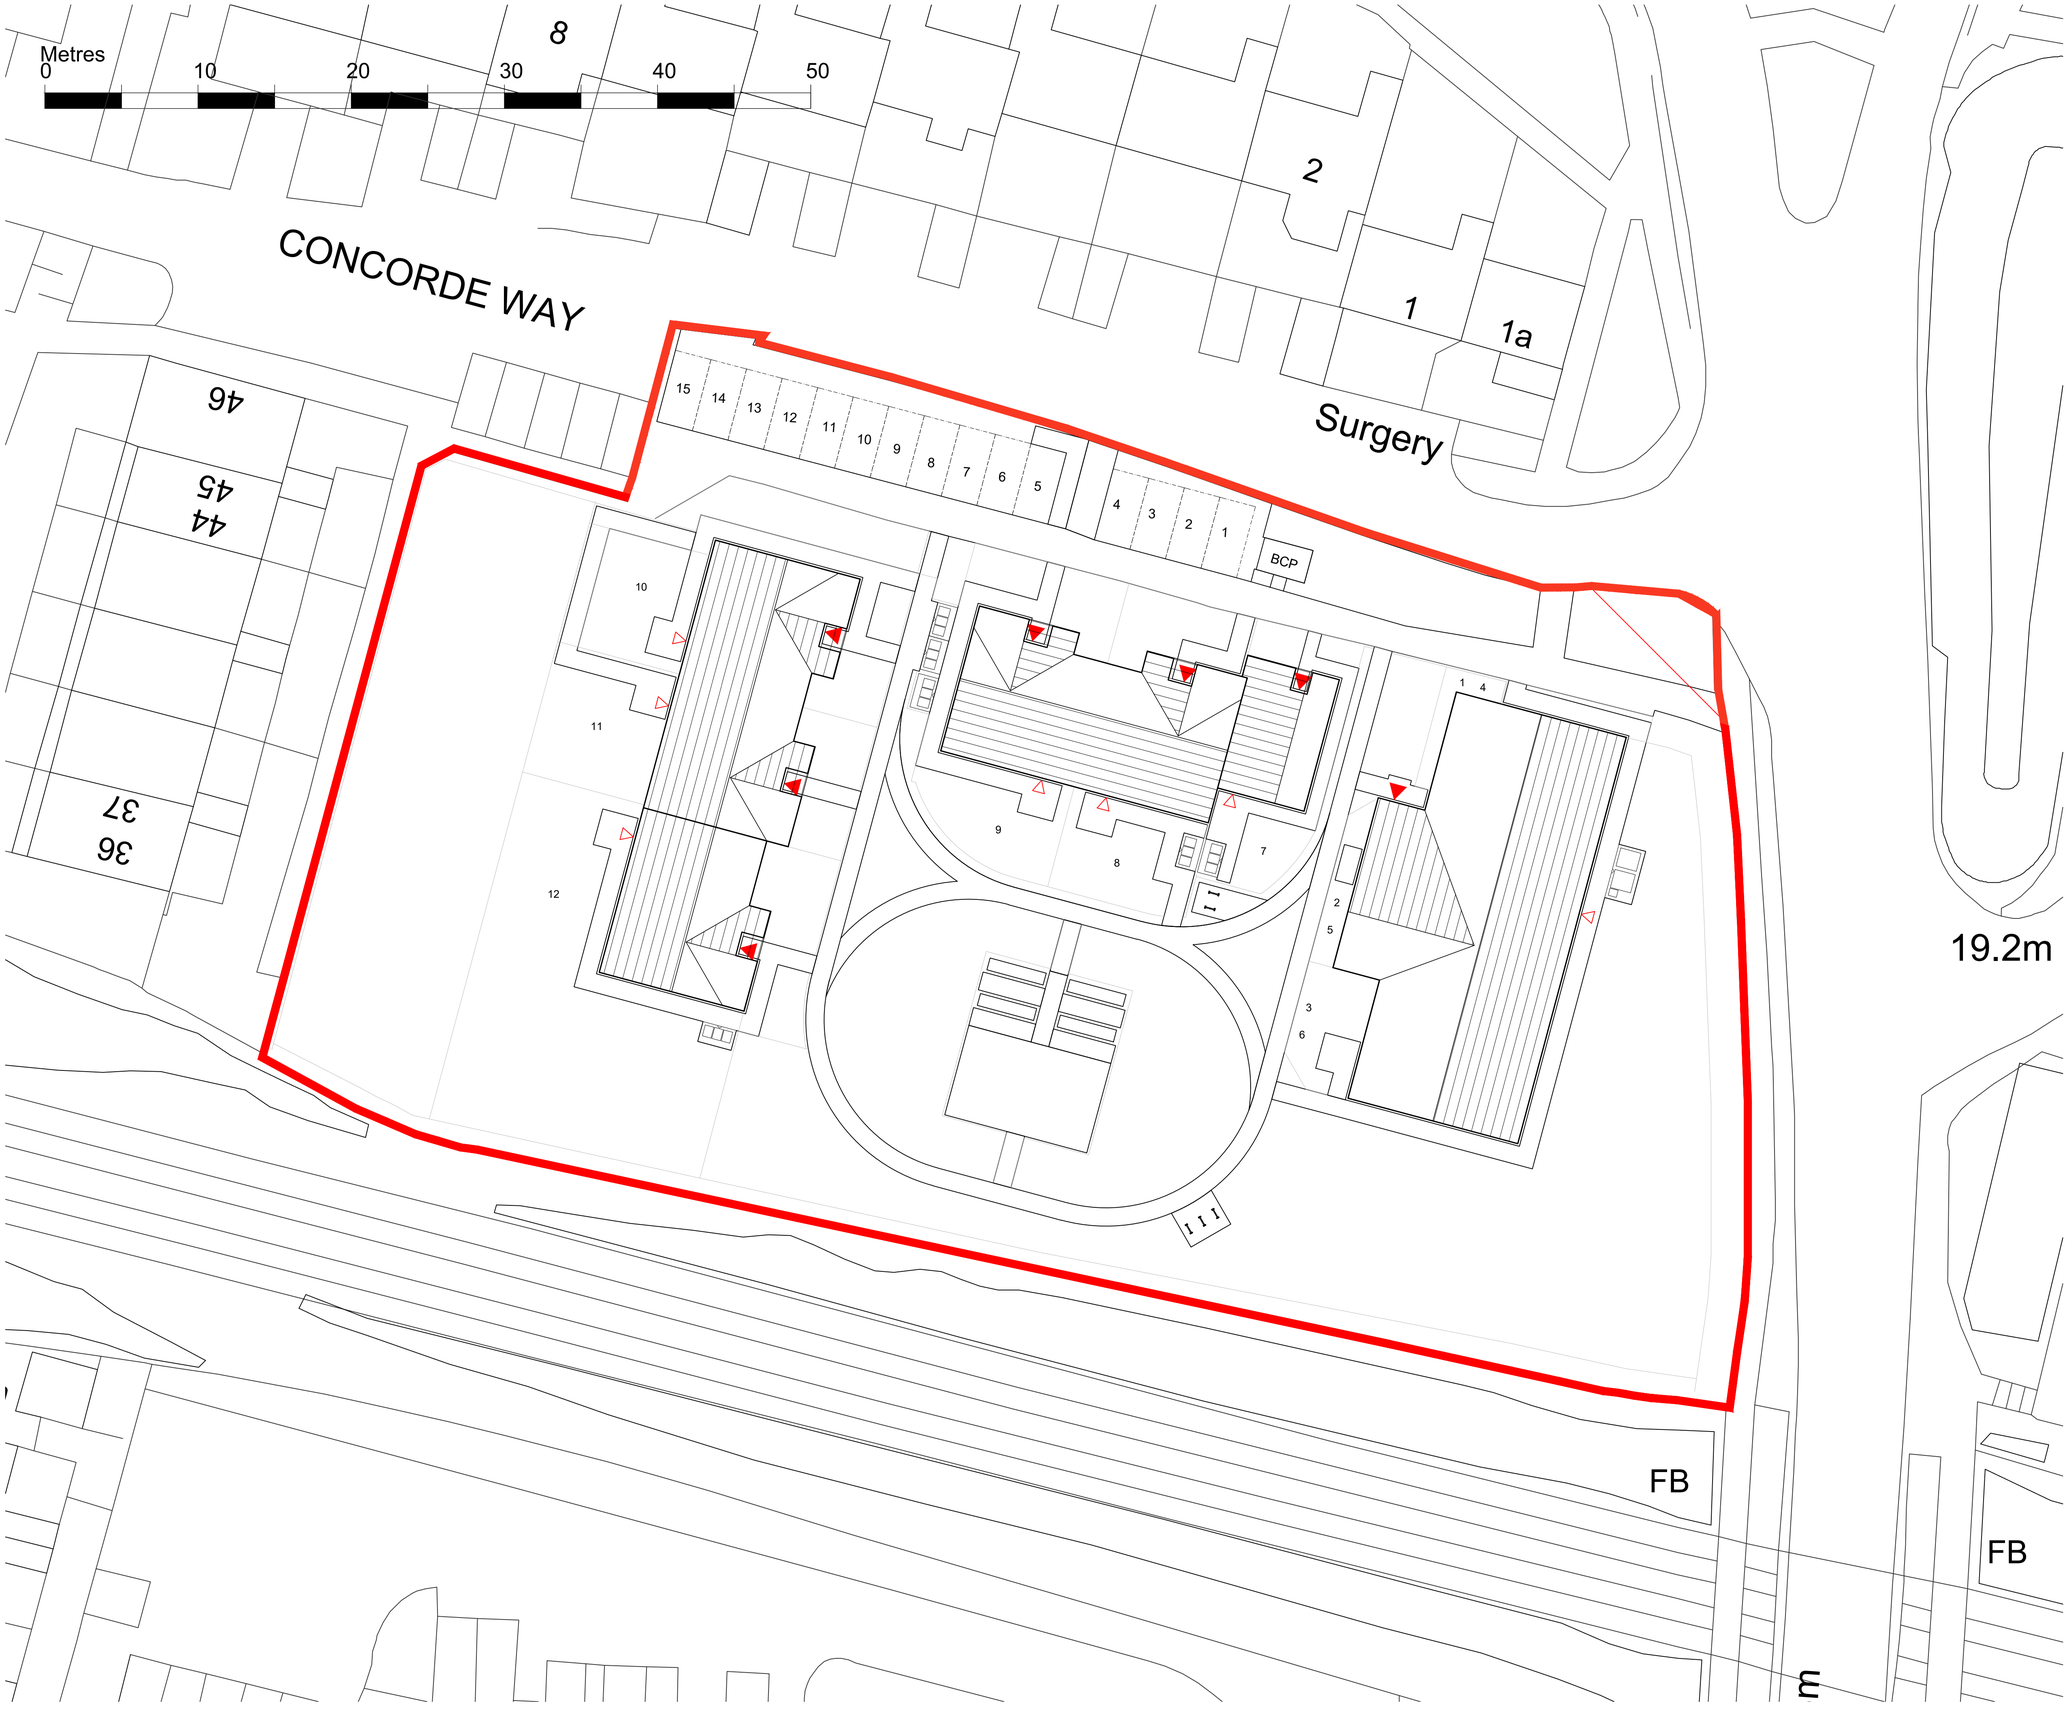


Rev C2 : 2023.08.15 : HP : SJ : Sprinkler tank removed. Issued to Planning & Construction issue.
Rev C1 : 2023.04.17 : MWB : MBr : Construction issue.
Rev P4 : 2022.06.29 : HP : DS : Updated in line with highways comments. Issued for Planning
Rev P3 : 2022.04.13 : HP : DS : Updated to remove landscaping elements in lieu of landscaping proposals. Issued for Planning
Rev P2 : 2021.08.31 : HP : DS : Updated tree provision and indicative sprinkler tank location identified. Issued for Planning
Rev P1 : 2021.08.25 : HP : DS : Draft Planning Pack

South Tyneside Housing Ventures

Issue Purpose: CONTRACT DOCUMENT

Drawing suitable for: CONSTRUCTION

P+HS Architects

84 Albion Street
Leeds
West Yorkshire
LS1 6AG

The Old Station
Station Road
Stokesley
TS9 7AB

Milburn House
Dean Street
Newcastle upon Tyne
NE1 1LE

0113 245 4332

01642 712 684

0191 230 8103

www.pandhs.co.uk

P+HS architects

Do not scale from this drawing. Work to figured dimensions, and any discrepancy to be reported to the Architect.

Refer to larger scale drawings where available. © P+HS Architects Limited

Client	South Tyneside Housing Ventures Trust
Project	3352 – STHVT Nolan Hall
Title	Proposed Site Plan
.	

Drawing Number

STHVT – PHS – ZZ – ZZ – DR – A – 9010

Project ID — Orig — Vol — Level — Type — Role — Drg no.

Issued From	Newcastle
Date	01.07.2021
Scale	1:200 @ A1
Drawn	HP
Auth	DS
Suitability	A
Revision	C2