

Ref: ST/0637/23/FUL


Lukes Lane Sports Pavilion
Marine Drive
Hebburn
NE31 2BA

Existing South Elevation

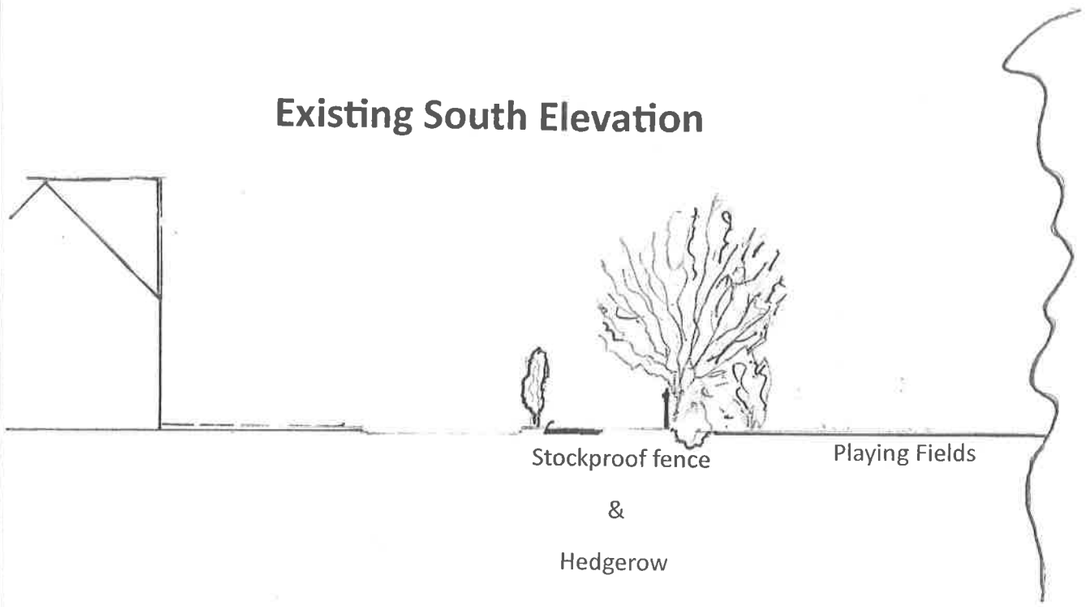

Existing North Elevation

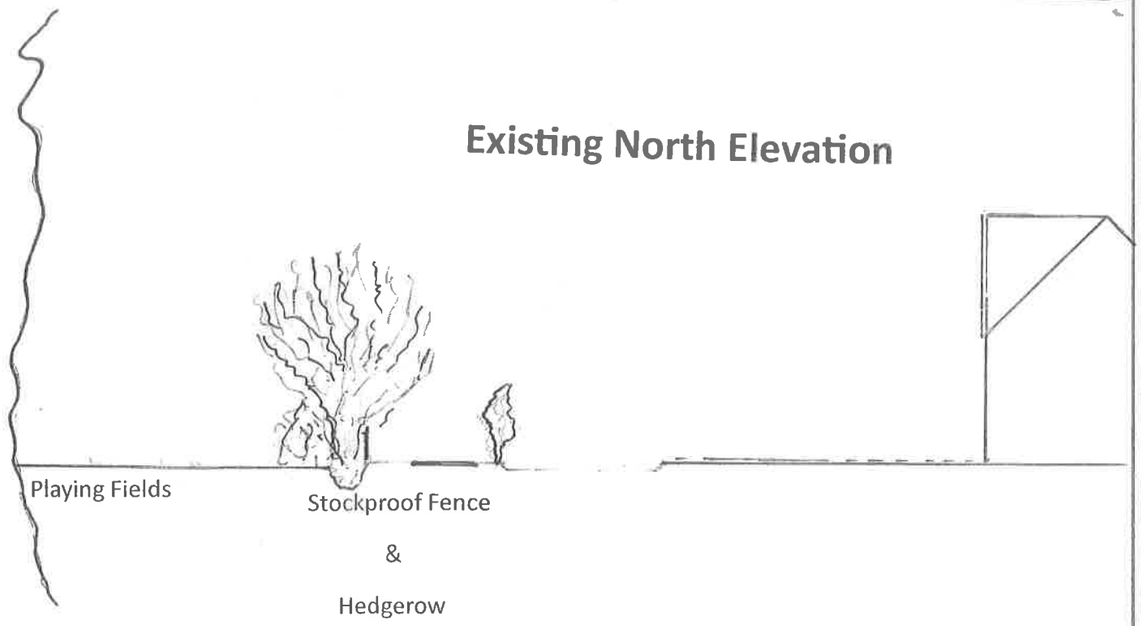

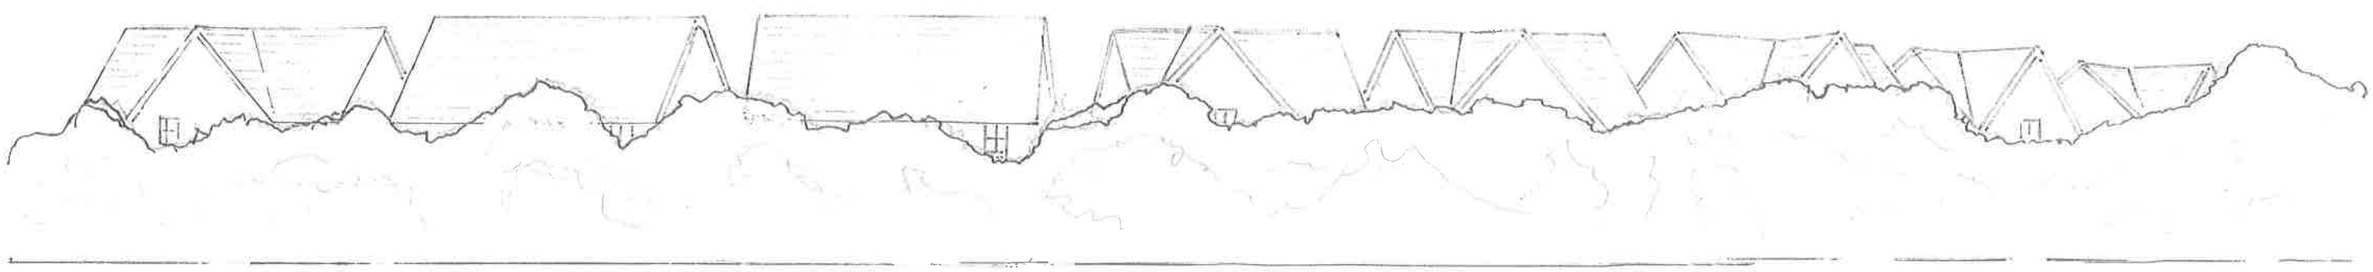

Existing East Elevation

Scale 1: 200