Ref: ST/0637/23/FUL

Lukes Lane Sports Pavilion


Marine Drive

Hebburn


NE31 2BA

Proposed East Elevation

Proposed site of container 2

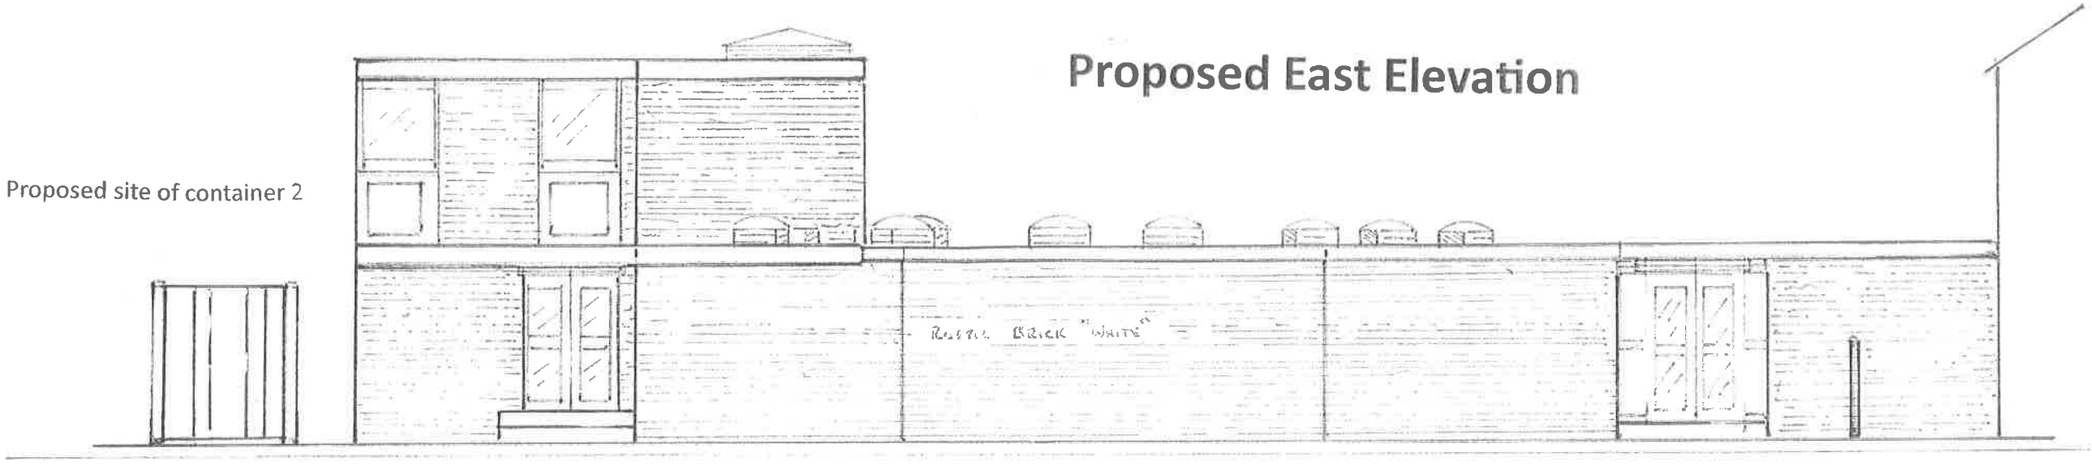

Existing East Elevation

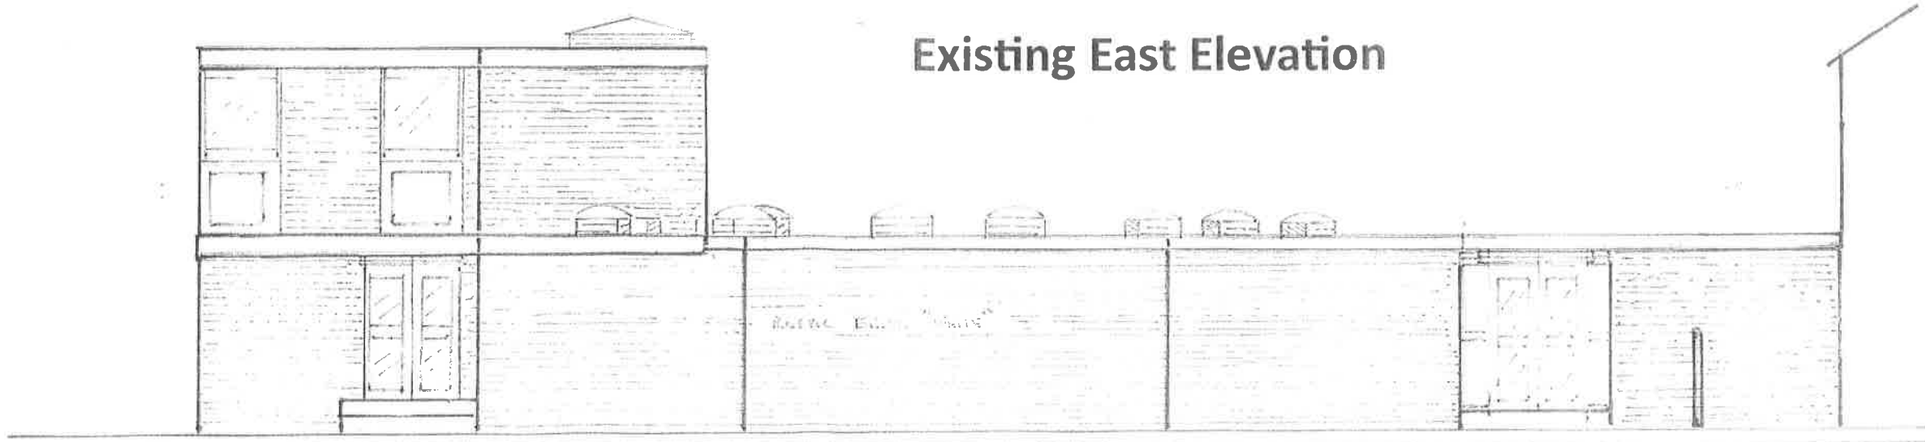

Scale 1:100