

LUKES LANE SPORTS PAVILION
MARINE DRIVE
HEBBURN
NE31 2BA

REF: ST/0637/23/FUL

EXISTING SOUTH ELEVATION

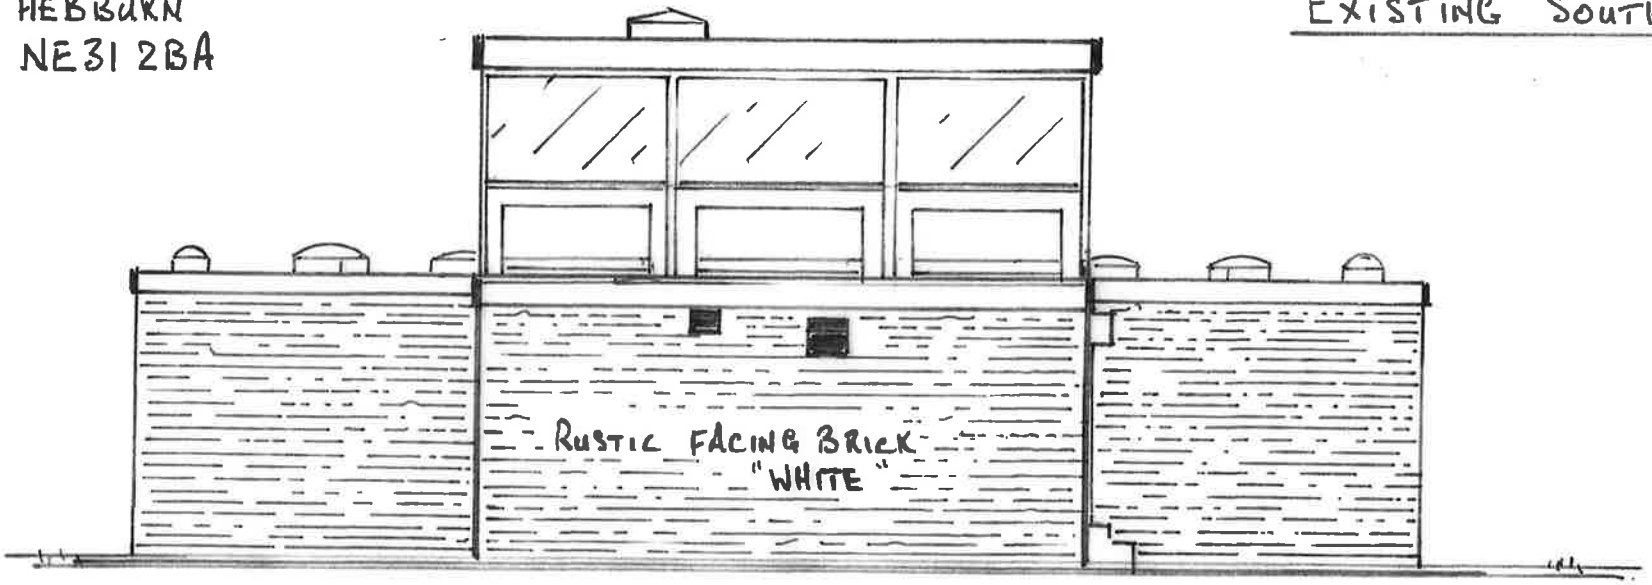

PROPOSED SOUTH ELEVATION

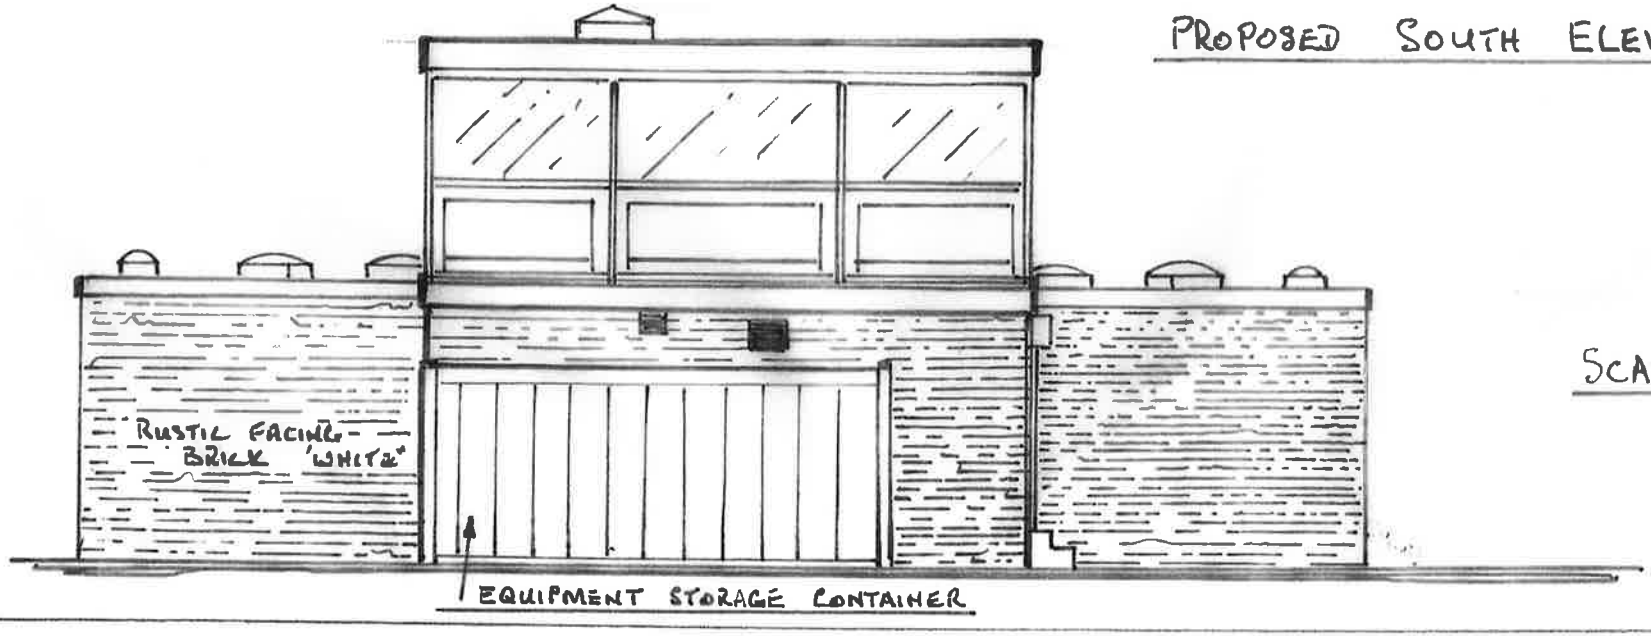

SCALE 1:100