Ref: ST/0637/23/FUL


Lukes Lane Sports Pavilion

Marine Drive

Hebburn


NE31 2BA

Proposed West Elevation

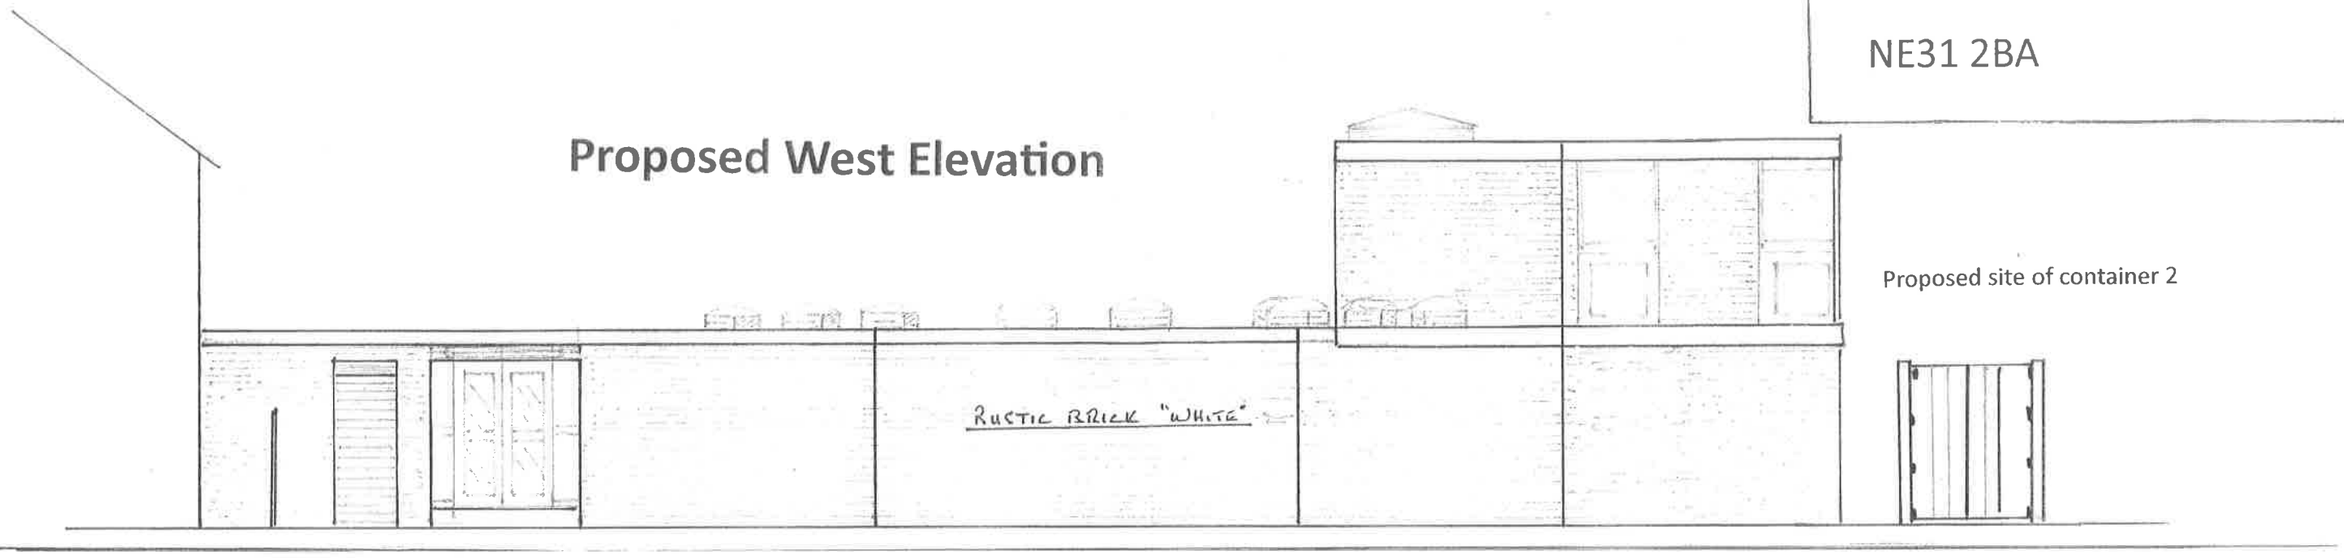

Playing Fields

Existing West Elevation

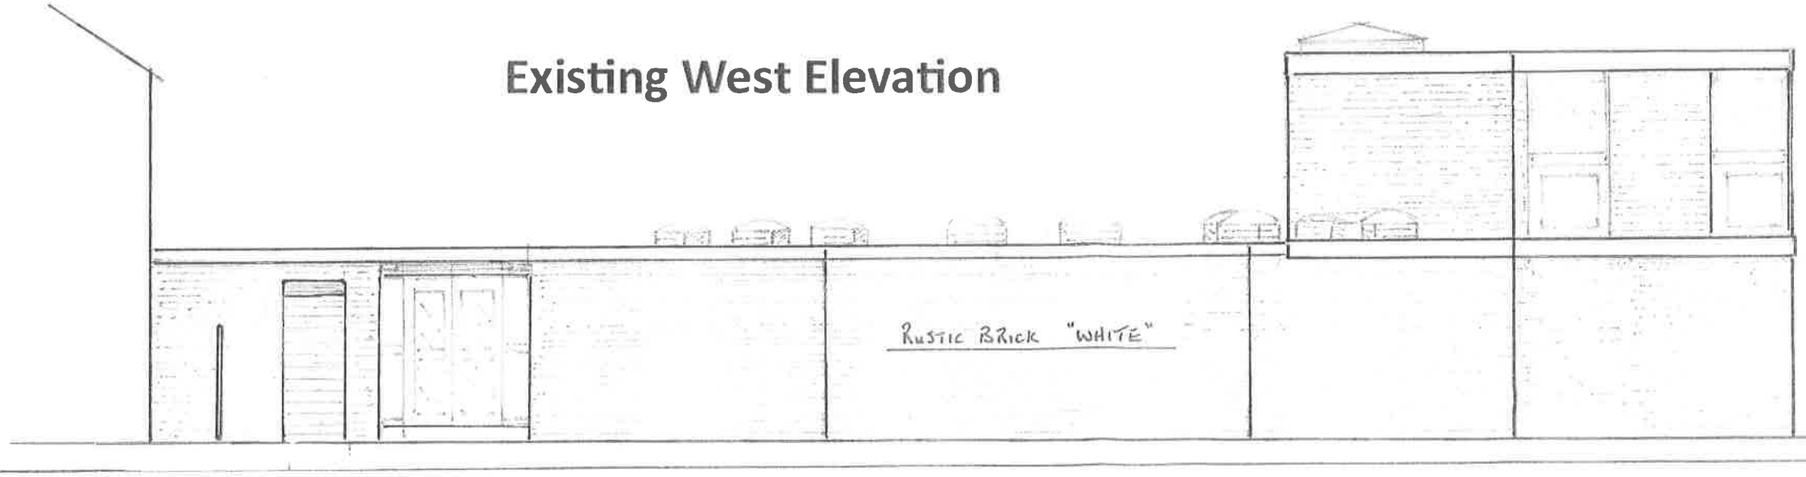

Scale 1:100

Playing Fields