Ref: ST/0637/23/FUL


Lukes Lane Sports Pavilion

Marine Drive


Hebburn


NE31 2BA

Proposed South Elevation

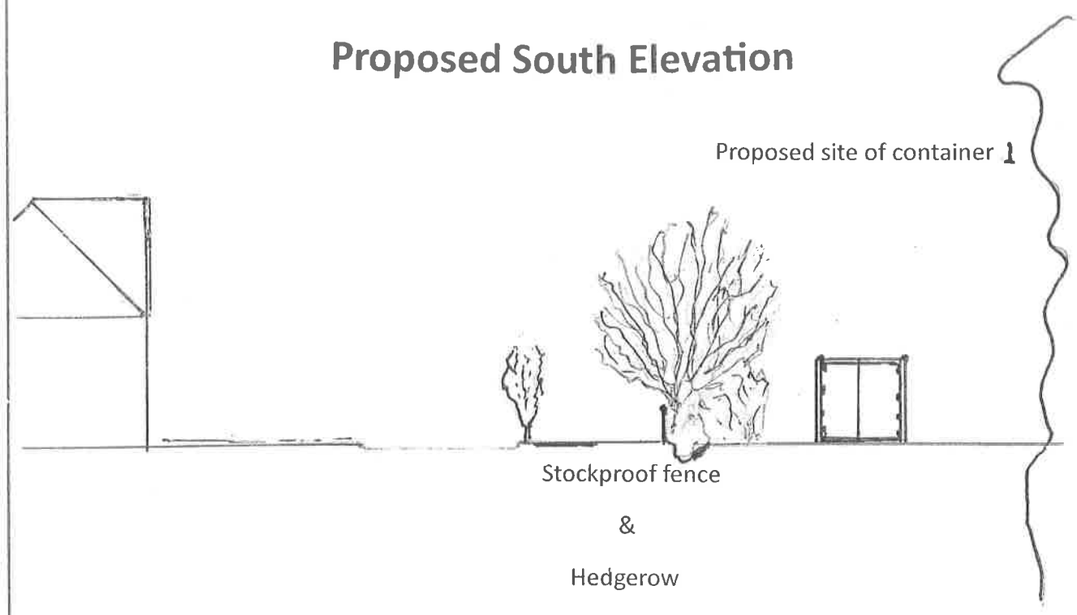

Proposed North Elevation

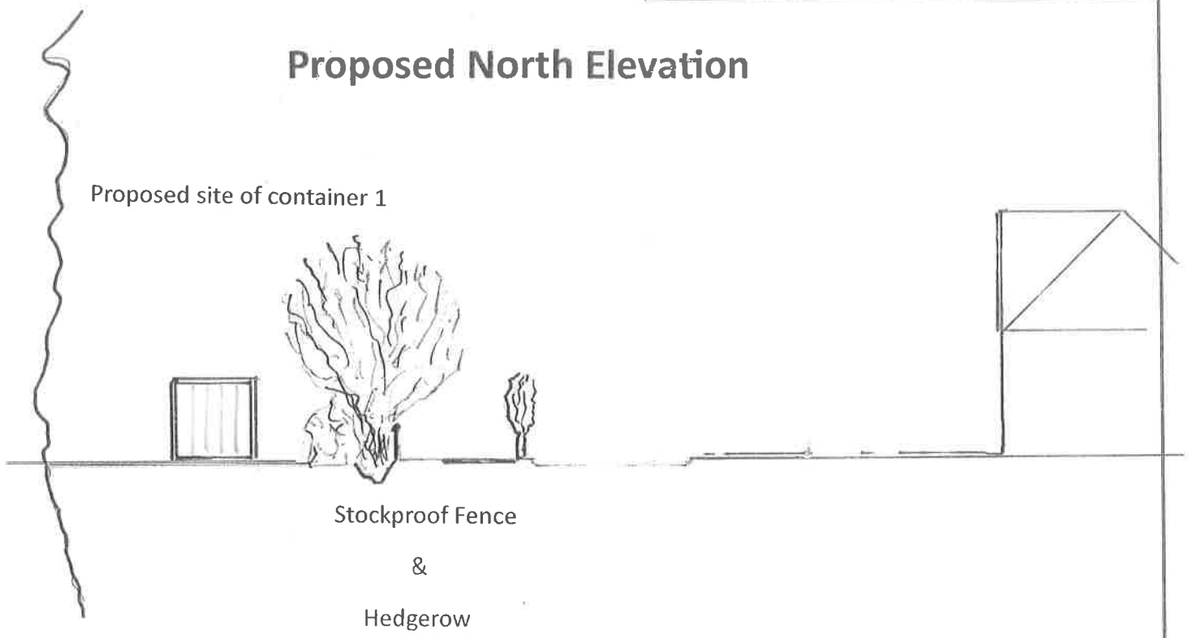

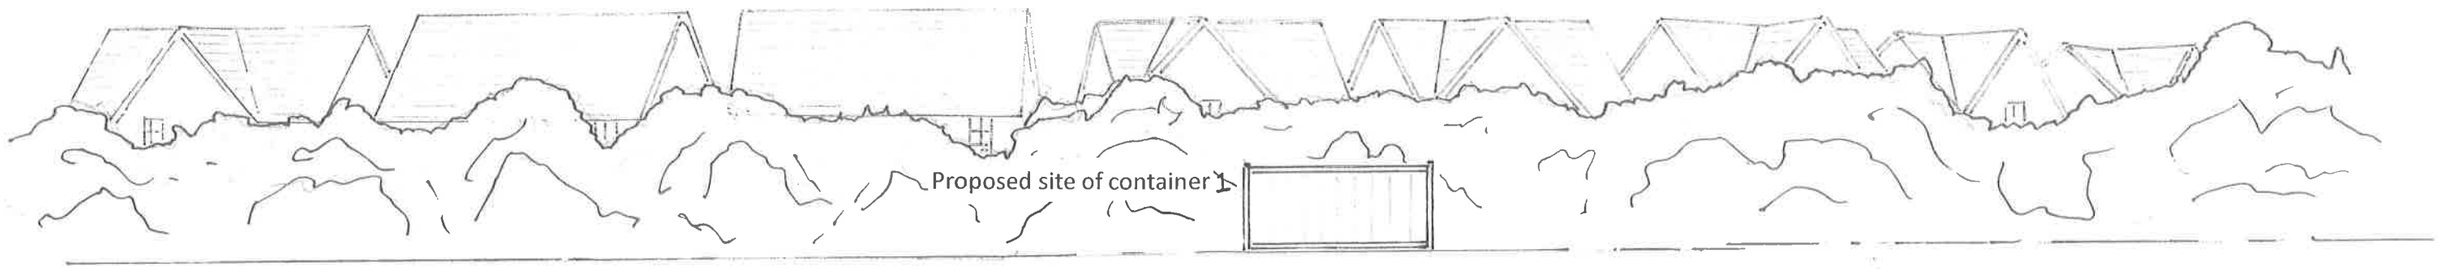

Proposed East Elevation

Scale 1:200