
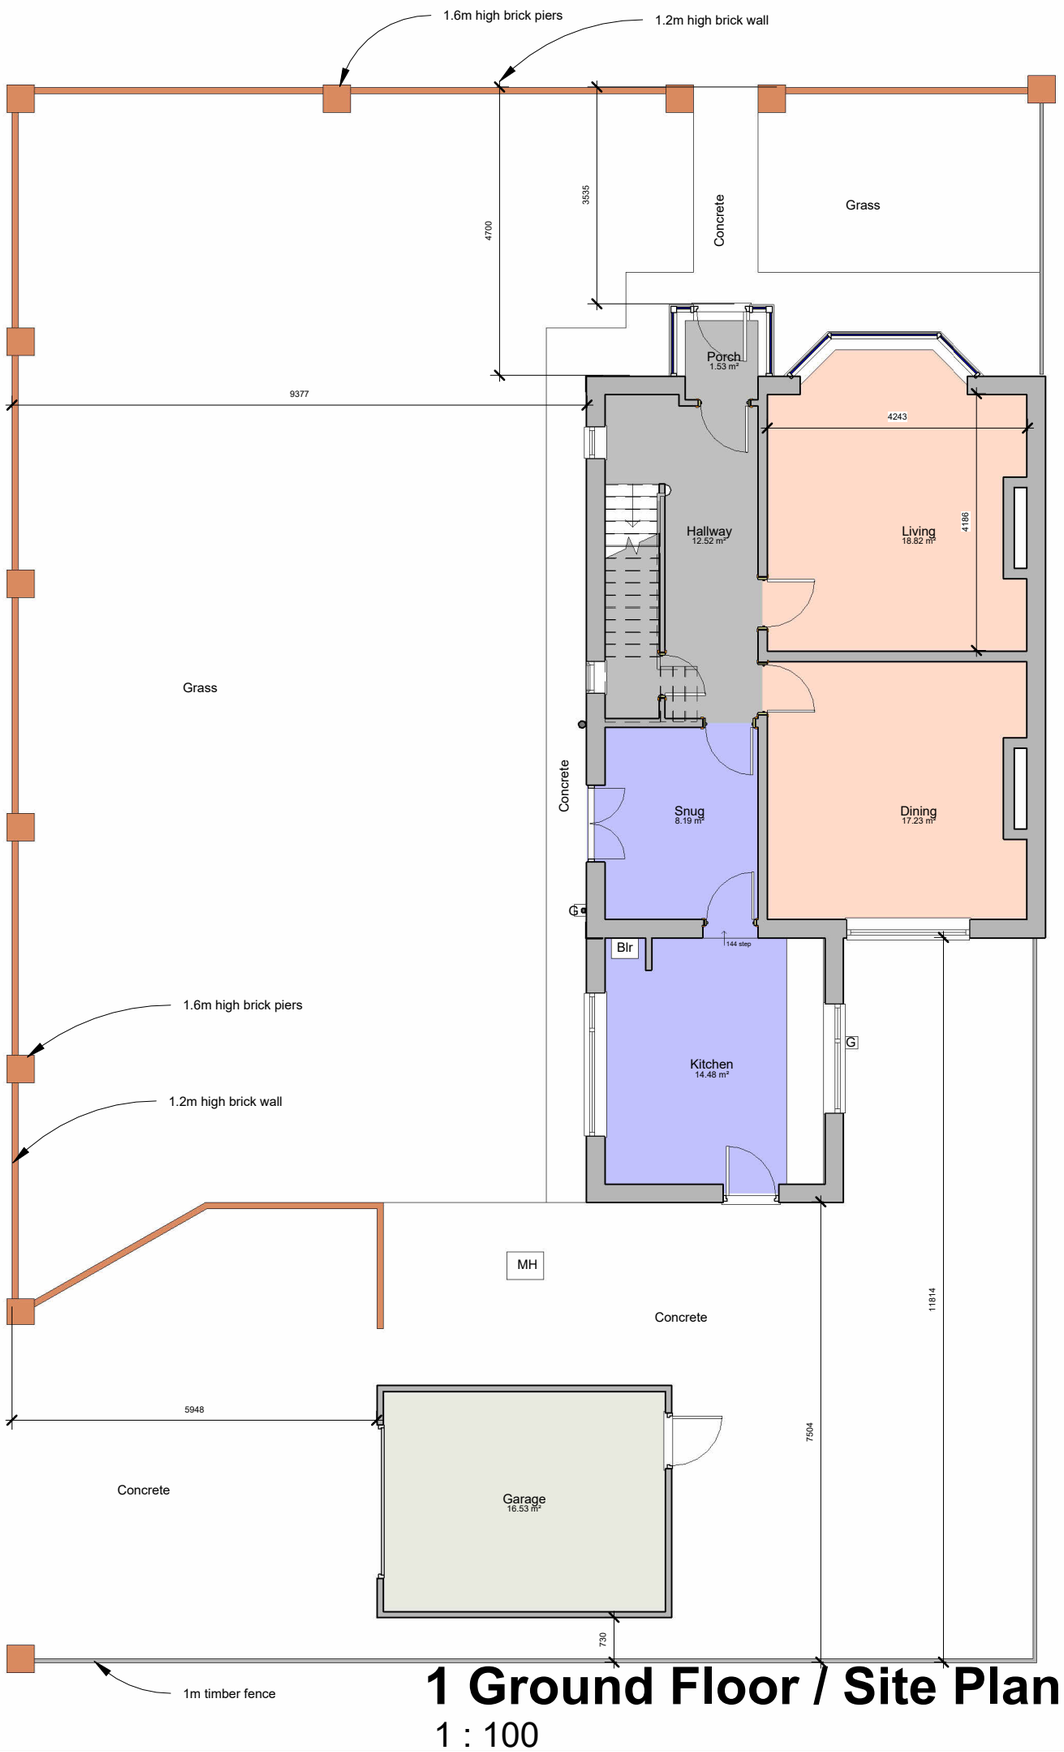



1 Ground Floor / Site Plan

1 : 100

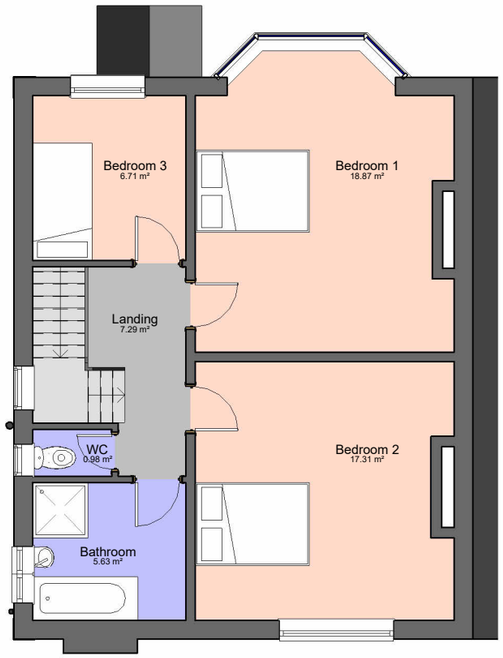

2 First Floor

1 : 100

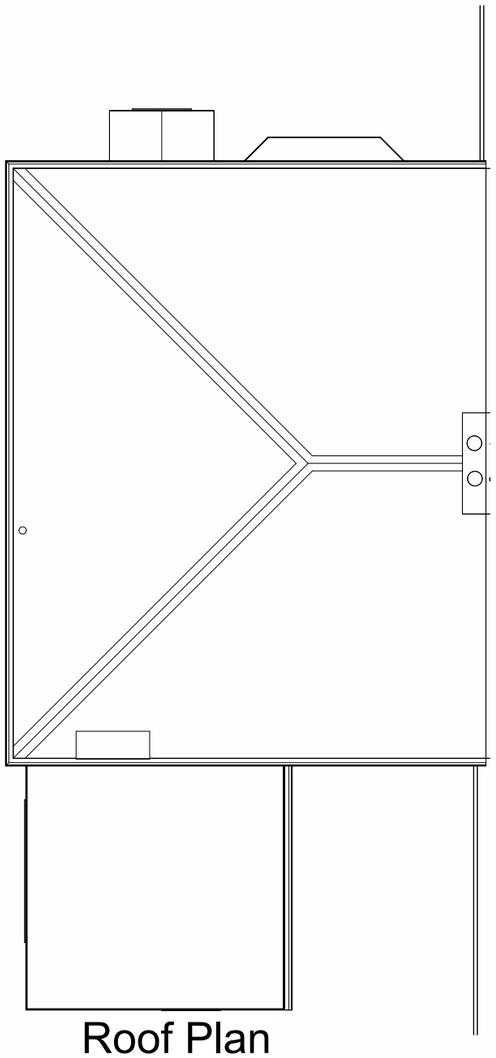

Roof Plan

1:100

No.	Description	Date

North East
Architectural Services
Clervaux Exchange, Clervaux Terrace, Jarrow NE32 5UP
07455 980 354 admin@nearchitect.co.uk

Project	Extension to dwelling		
Address	20 St Peter's Av NE34 6NH		
Client	Helen Henderson		
Sheet	EXISTING FLOOR PLANS	Project No.	2023-07-14
Date	2023-07-20	Scale (@ A3)	1 : 100
Drawing No.	A102		Rev