
Existing First Floor Plan

Scale 1:50

0 1 2 3 4 5m

LINEAR SCALE 1:50

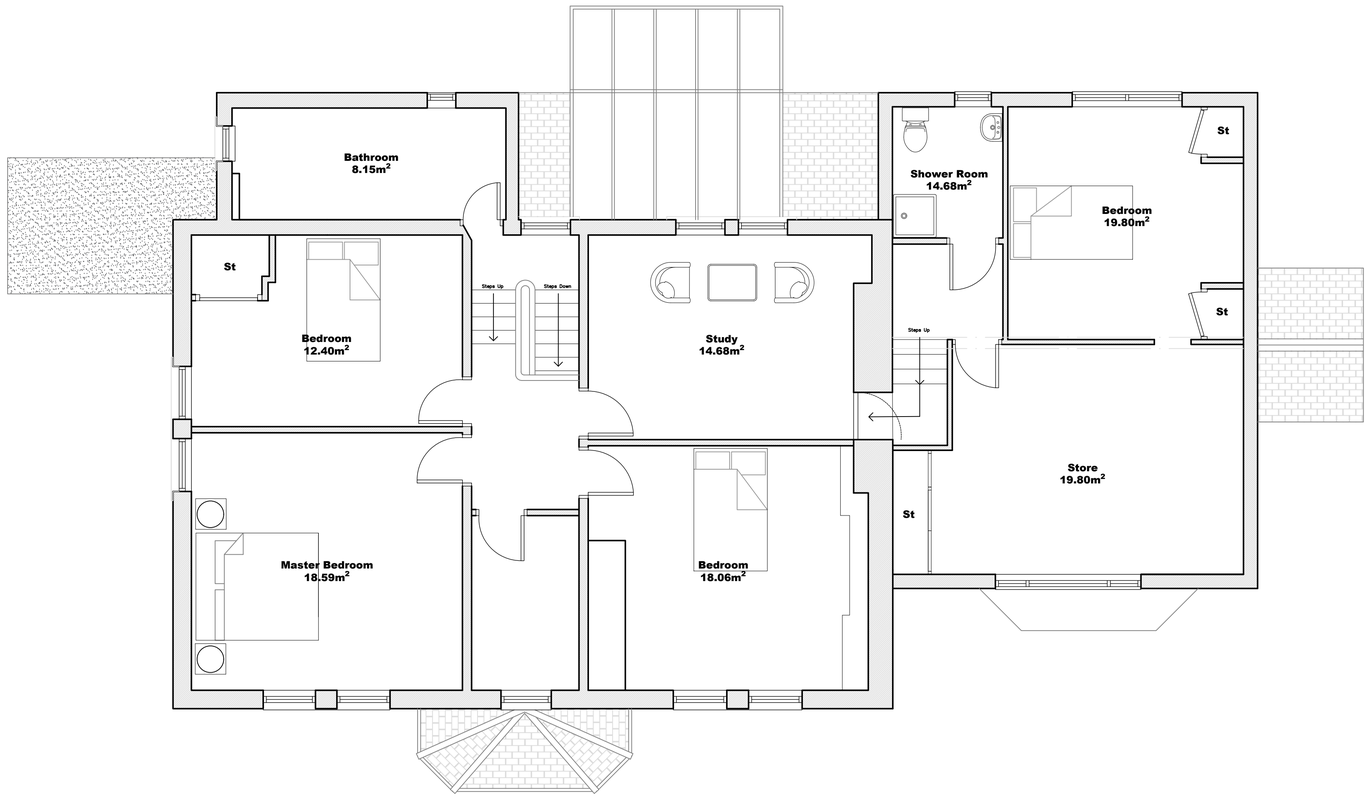

- No dimensions to be scaled from drawing. All dimensions to be checked on site
- Any discrepancies between this drawing and any information given elsewhere are to be reported to Architect immediately

© ABC

Rev	Revision	Date

Room Schedule

Existing

First Floor

4 x Bedrooms
1 x Study
1 x Bathroom
1 x Shower Room
5 x Stores

base

Architectural Base Consultancy Limited
5a Vermont House
Concord
Washington
Tyne & Wear
NE37 2SQ

Tel 0191 4159005
Fax 0191 4159003
www.abcarch.co.uk
mail@abcarch.co.uk

CLIENT
Julie Lightfoot

PROJECT
Proposed Alterations
Woodside Manor, 15 North Avenue, NE34 6BB

DRG
Existing
First Floor Plan

SCALE	DATE	DWG No
1:50 @A1	Feb '23	1323 - 03

Woodside Manor, South Shields