# Existing Ground Floor Plan

## Scale 1:50


0 1 2 3 4 5m

LINEAR SCALE 1:50

- No dimensions to be scaled from drawing. All dimensions to be checked on site
- Any discrepancies between this drawing and any information given elsewhere are to be reported to Architect immediately

© ABC

| Rev | Revision | Date |
|---|---|---|

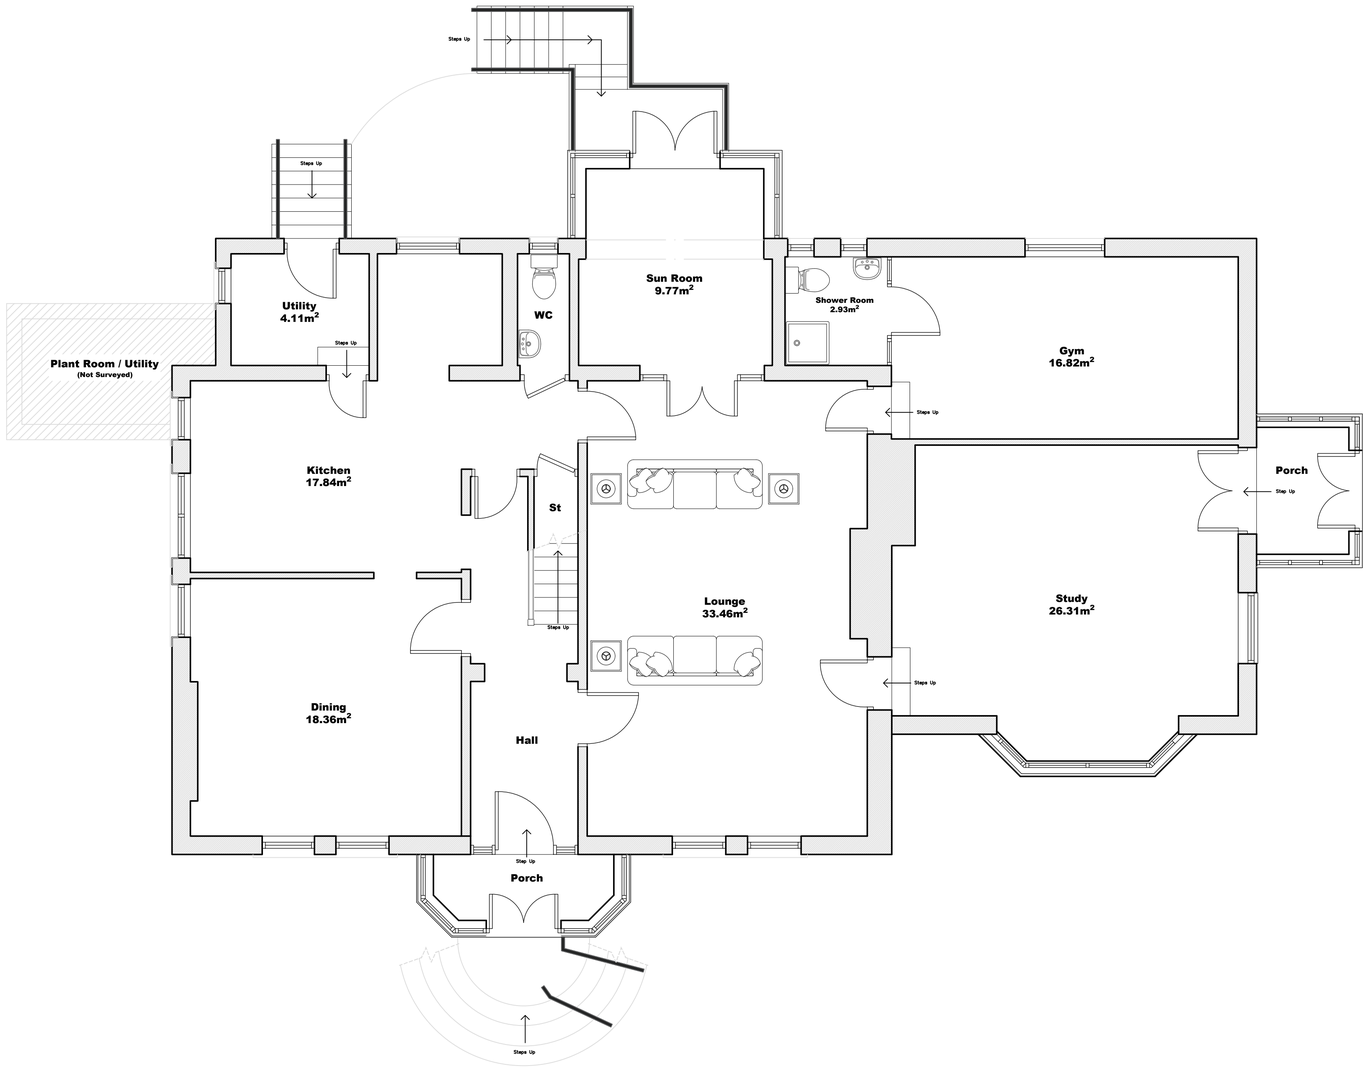


### Room Schedule

Existing

Ground Floor

1 x Gym
1 x Study
2 x Porches
1 x Lounge
1 x Sun Room
1 x Shower Room
1 x WC
1 x Hall
1 x Dining Room
1 x Kitchen
1 x Utility
1 x Hallway
1 x Store

base

Architectural Base Consultancy Limited
5a Vermont House
Concord
Washington
Tyne & Wear
NE37 2SQ

Tel 0191 4159005
Fax 0191 4159003
www.abcarch.co.uk
mail@abcarch.co.uk

CLIENT
Julie Lightfoot

PROJECT
Proposed Alterations at
Woodside Manor, 15 North Avenue, NE34 6BB

DRG
Existing
Ground Floor Plan

| SCALE | DATE | DWG No |
|---|---|---|
| 1:50 @A1 | Feb '23 | 1323 - 02 |

# Woodside Manor, South Shields