Proposed Elevations
Sheet 2 of 2
Scale as Shown

LINEAR SCALE 1:50 (0 1 2 3 4 5m)

LINEAR SCALE 1:30 (0 1 2 3m)

LINEAR SCALE 1:20 (0 0.5 1 1.5 2m)

- No dimensions to be scaled from drawing. All dimensions to be checked on site
- Any discrepancies between this drawing and any information given elsewhere are to be reported to Architect immediately

© ABC

Rev	Revision	Date


East Elevation
Scale 1:50



Part East Elevation
Scale 1:20



Part North Elevation
Scale 1:30

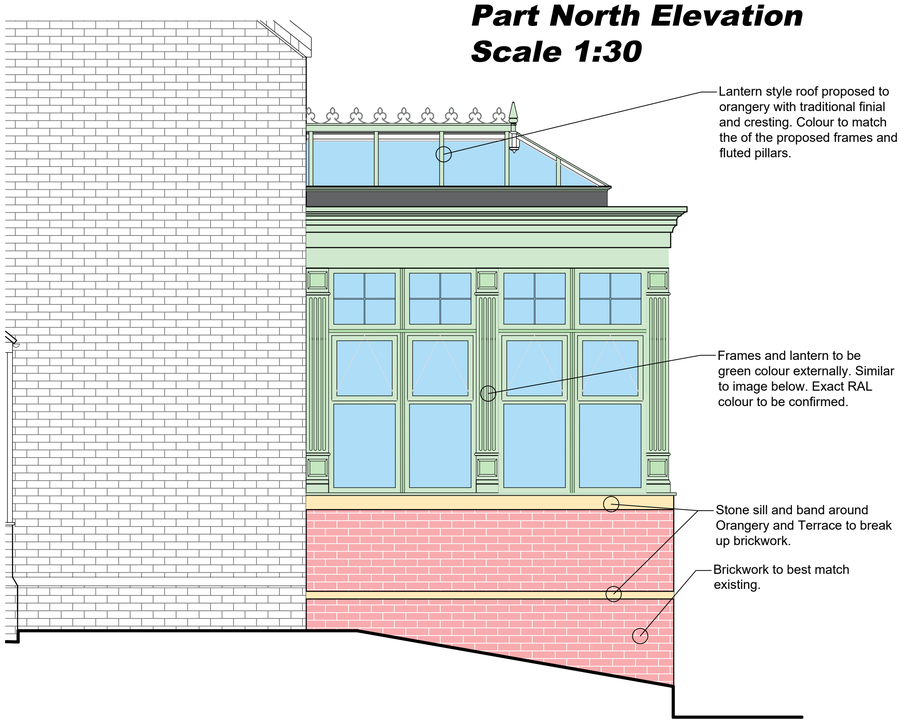

North Elevation
Scale 1:50



Woodside Manor, South Shields

base
Architectural Base Consultancy Limited
5a Vermont House
Concord
Washington
Tyne & Wear
NE37 2SQ

Tel 0191 4159005
Fax 0191 4159003
www.abcarch.co.uk
mail@abcarch.co.uk

CLIENT
Julie Lightfoot

PROJECT
Proposed Alterations at
Woodside Manor, 15 North Avenue, NE34 6BB

DRG
Proposed Elevations
Sheet 2 of 2

SCALE	DATE	DWG No
As Shown @A1	Oct '23	1323 - 10