Proposed Part Floor Plans

Scale 1:30


0 1 2 3m


LINEAR SCALE 1:30

- No dimensions to be scaled from drawing. All dimensions to be checked on site
- Any discrepancies between this drawing and any information given elsewhere are to be reported to Architect immediately

© ABC

Rev	Revision	Date

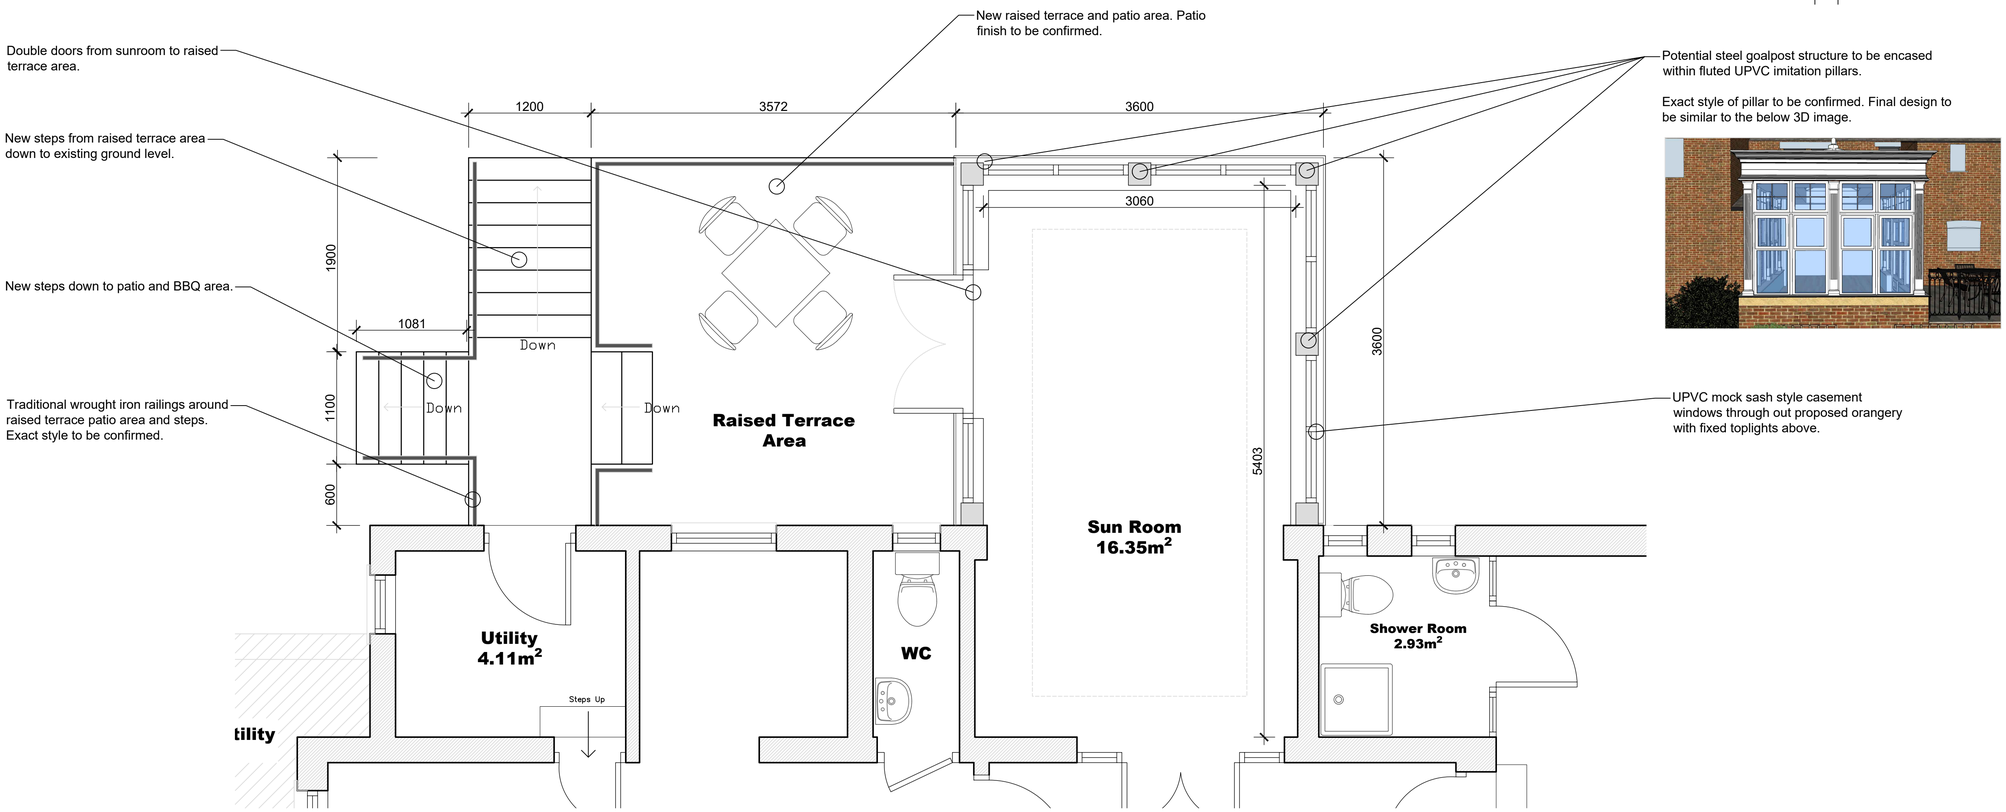

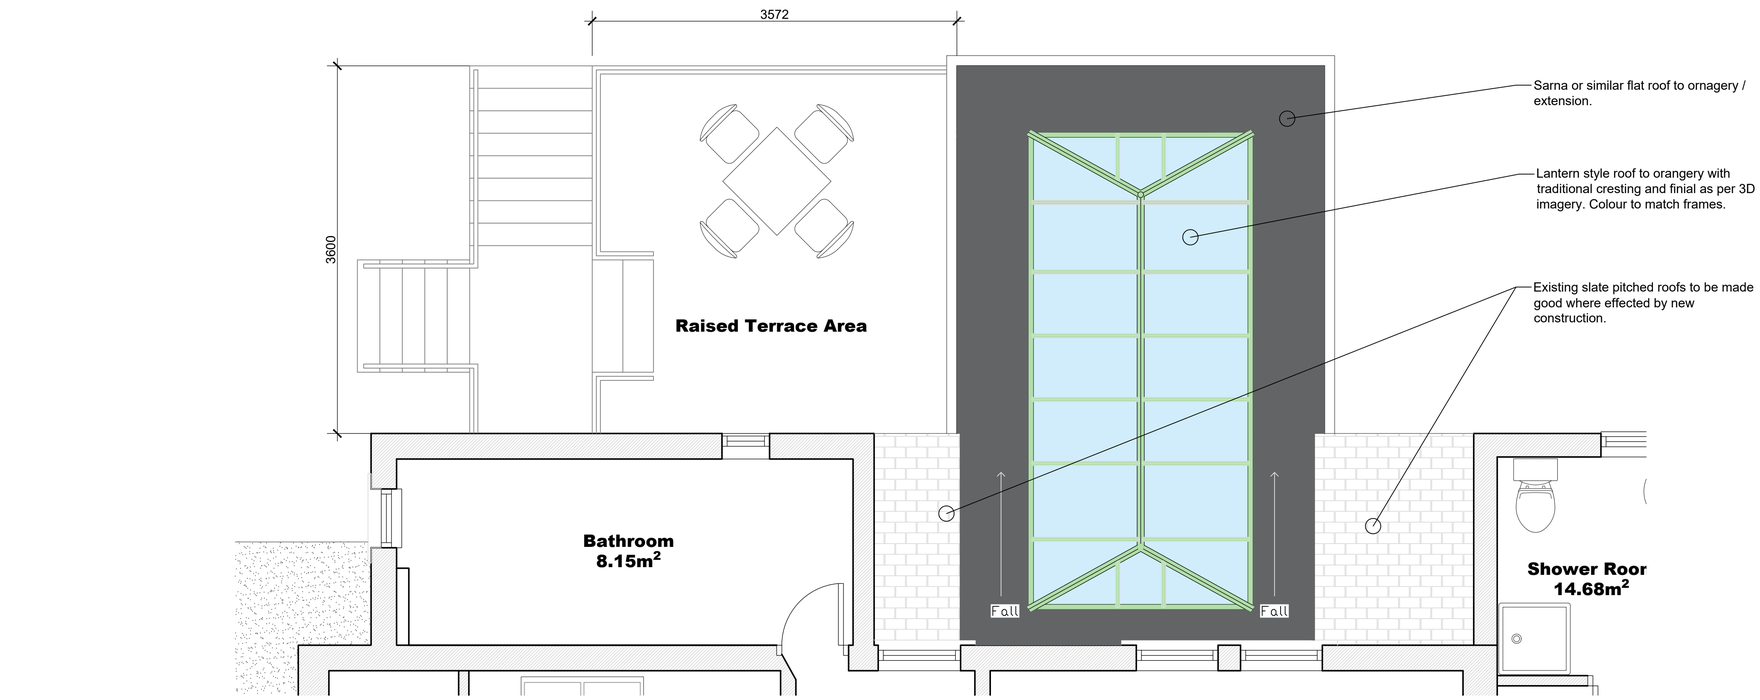

Woodside Manor, South Shields

base
Architectural Base Consultancy Limited
5a Vermont House
Concord
Washington
Tyne & Wear
NE37 2SQ

Tel 0191 4159005
Fax 0191 4159003
www.abcarch.co.uk
mail@abcarch.co.uk

CLIENT
Julie Lightfoot

PROJECT
Proposed Alterations at
Woodside Manor, 15 North Avenue, NE34 6BB

DRG
Proposed
Part Floor Plan and Roof Plan

SCALE	DATE	DWG No
1:30 @A1	Oct '23	1323 - 08