
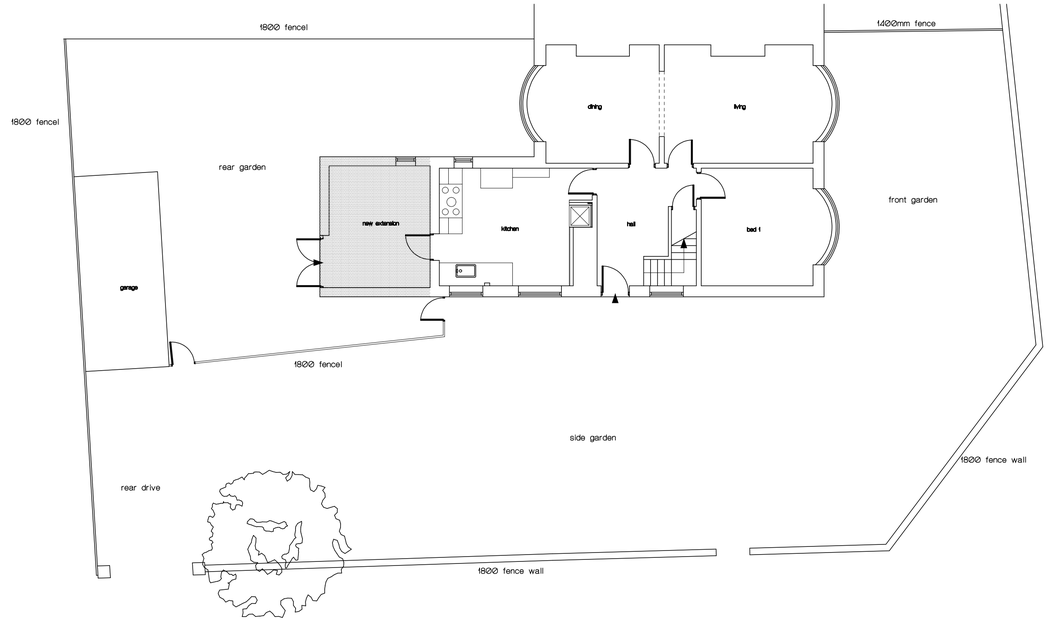


Proposed Site Plan Scale 1:100

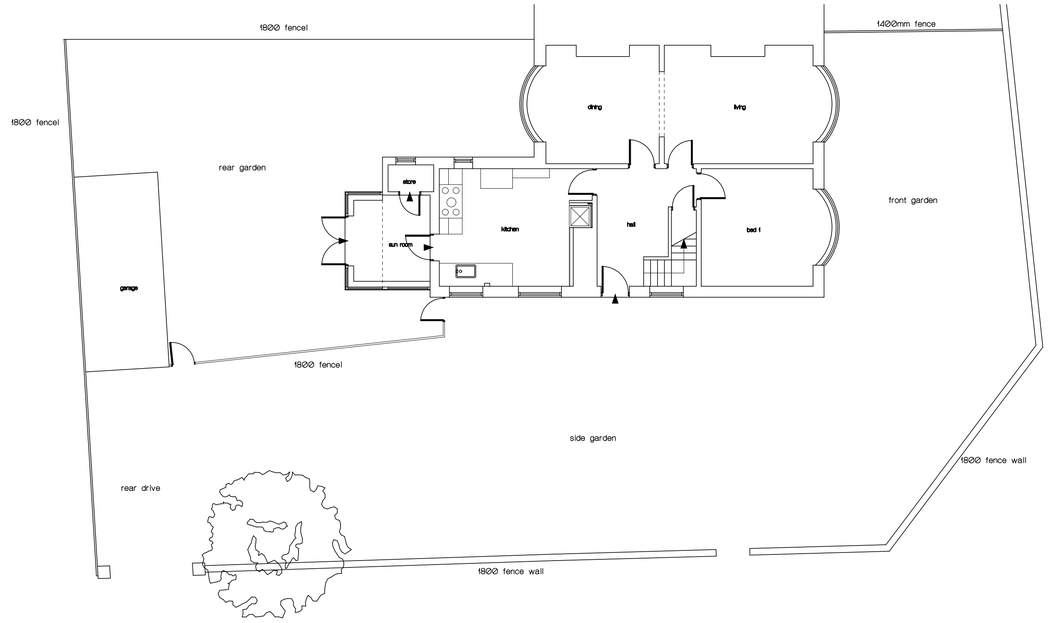

Existing Site Plan Scale 1:100

1 2 3 4 5m

ALL DIMENSIONS TO BE CHECKED ON SITE. ANY DISCREPANCIES TO BE REPORTED TO SITE SUPERVISOR AND DESIGNER PRIOR TO ACTION. ALL CONTRACTORS TO REFER TO ACCOMPANYING BUILDERS WORKS DRAWING FOR STANDARD NOTATION.

Revision	Revision Note	Revision Date	By

The Old Police Station
North Road
Boldon Colliery
Tyne & Wear
NE35 9AF
T:0191 8160496
www.spaceid.co.uk
talktous@spaceid.co.uk

Designed by	Client	Scale
P Young	Emma & Phill	1:100@A1

Location: 10 Sunnrise, South Shields, NE34 8DN

Drawing Description: Existing and Proposed Site Plans

Drawing Number	Revision	Sheet
2023-002	*	n-a