
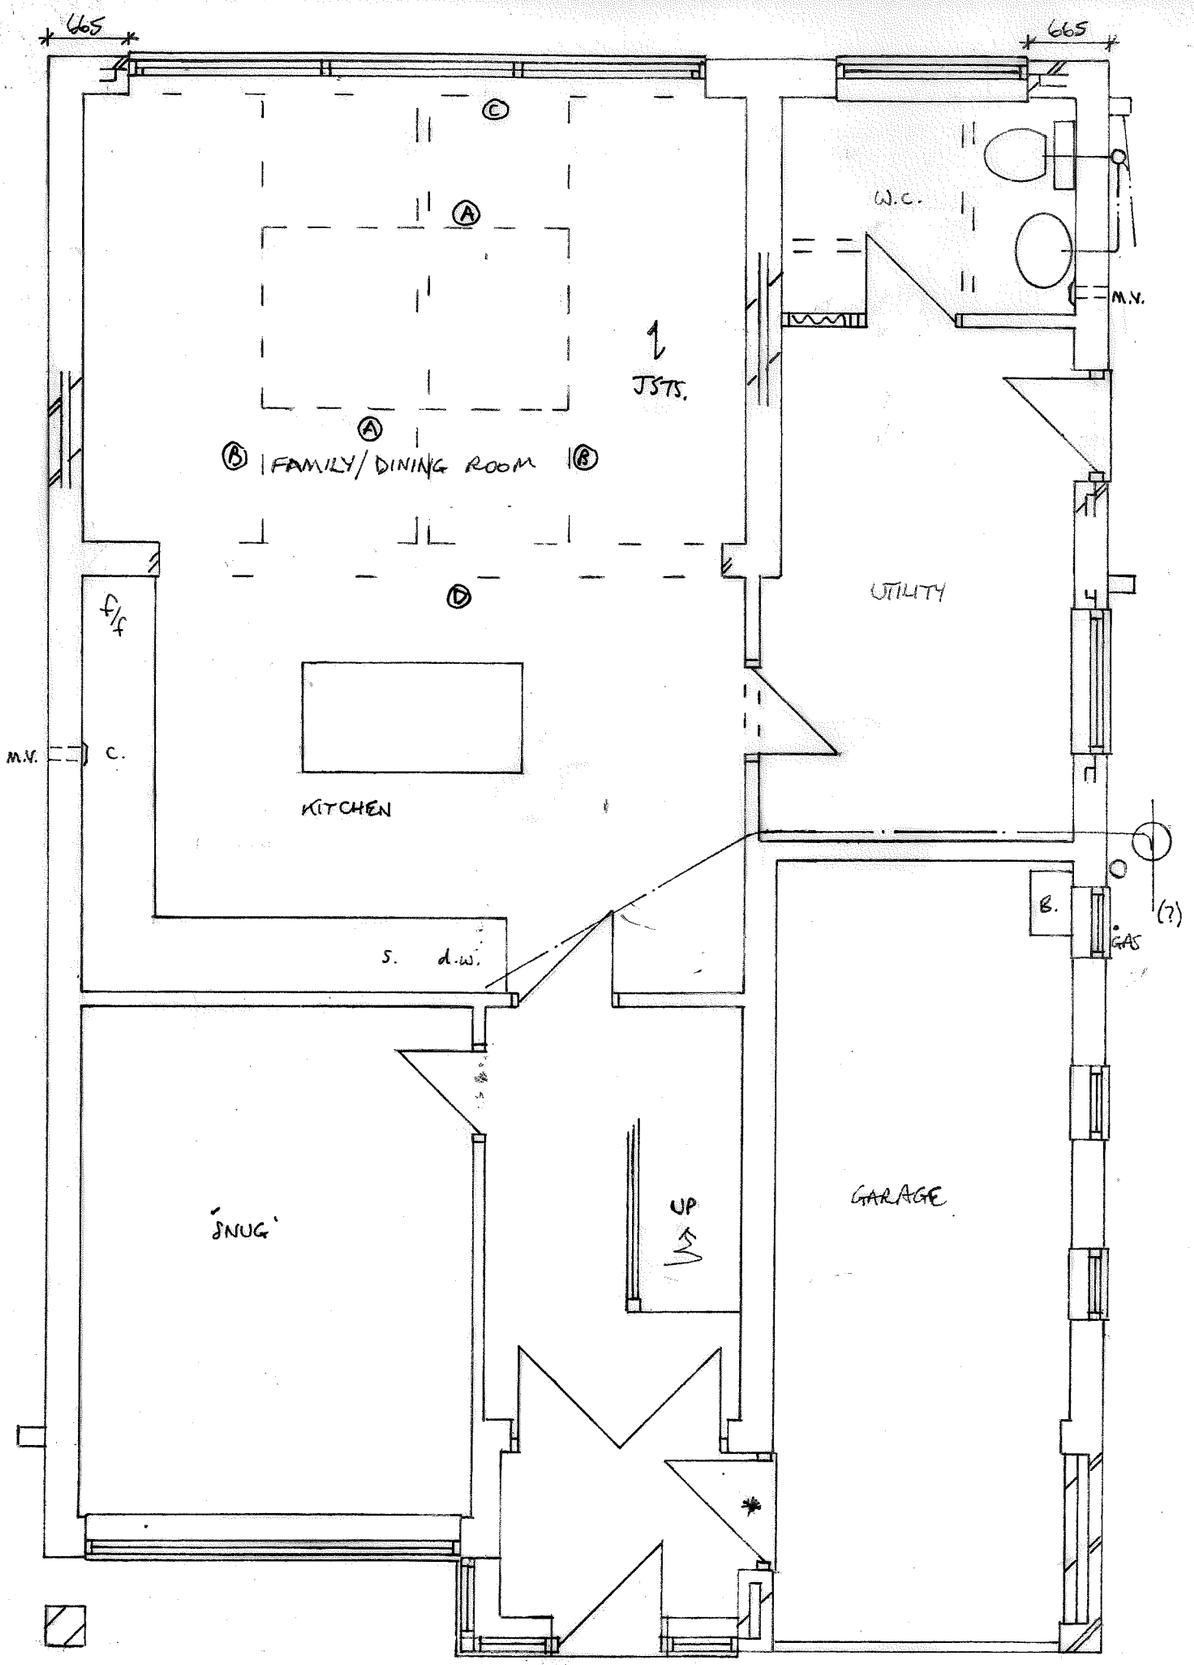


PROPOSED GROUND FLOOR PLAN 1:50

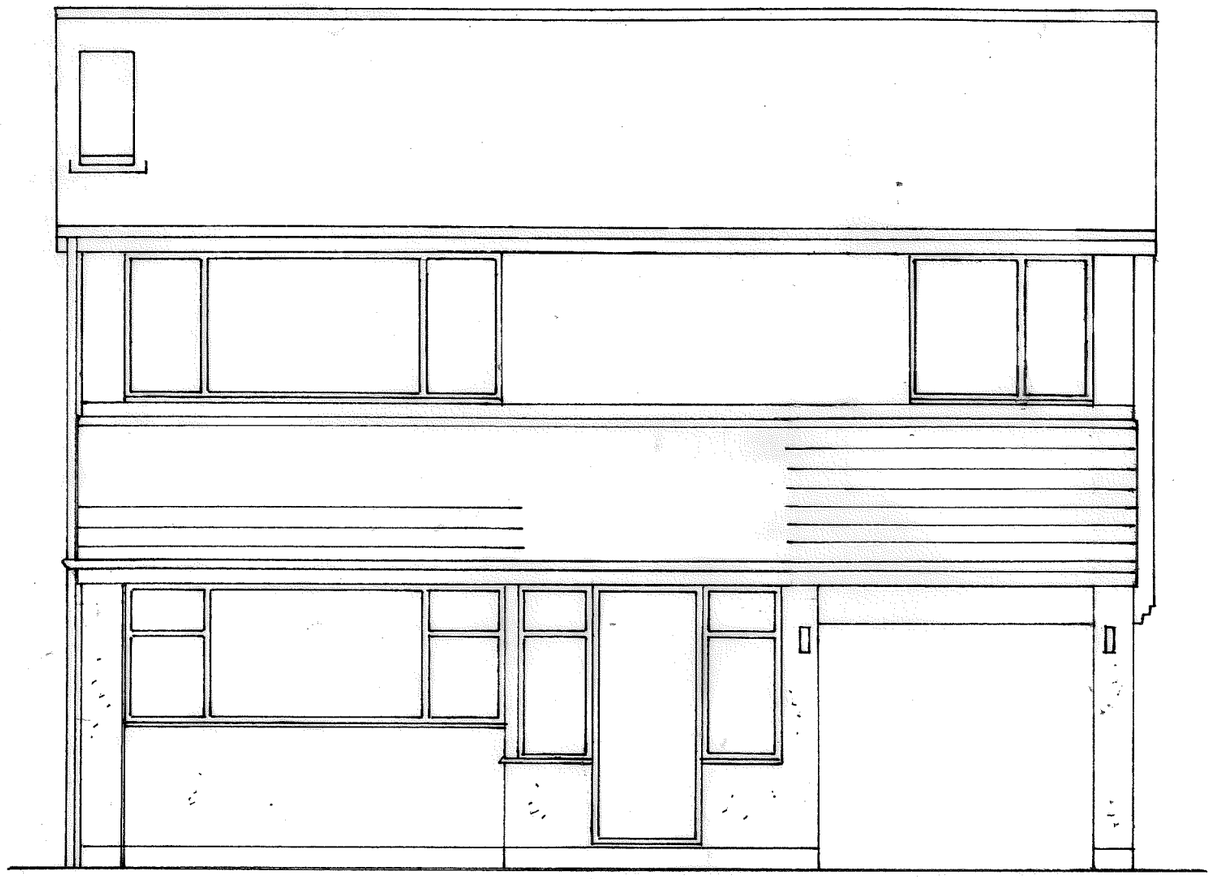

PROPOSED FRONTAGE 1:50

ROOF TILE, RENDER, FACING BRICK, WHITE UPVC RW GOODS/FASCIAS/FRAMES, ETC. TO MATCH EXISTING AS CLOSELY AS POSSIBLE.

(A) & (B) - 152 x 89 x 16kg/m. U.B.'S (OR TRIPLE JOISTS)

(C) - 203 x 133 x 30kg/m. U.B. WITH 10mm. STEEL PLATE WELDED TO UNDERSIDE TO SEPARATE DETAIL. 440 x 100 x 215mm. CONCRETE PADSTONES TO INNER LEAF AT END BEARINGS.

(D) - 2NO. 254 x 146 x 43kg/m. U.B.'S BOLTED TOGETHER @ 900mm. MAX. C/C WITH 18mm. DIAMETER STEEL BOLTS IN 18mm. DIA. HOLES 300 x 225 x 150mm. CONCRETE PADSTONES ON SOLID BRICK PIERS. (200mm. MIN. END BEARINGS TO BEAMS)

PROPOSED EXTENSION TO 34 MELDON AVE., S. SHIELDS
FOR MR. CRUTWELL **DRG NO 1**