

SPECIAL NOTES TO CONTRACTORS
THE CONTRACTOR IS RESPONSIBLE FOR CHECKING ALL DIMENSIONS.
ANY DISCREPANCY TO BE VERIFIED WITH THE BEFORE
PROCEEDING WITH THE WORKS.
WHERE AN ITEM IS COVERED BY TWO DIFFERENT SCALES THE LARGER
SCALE IS TO BE WORKED TO.

DO NOT SCALE DRAWINGS. FIGURED DIMENSIONS TO BE WORKED TO
IN ALL CASES.
ORIGINAL SIZE OF THIS PRINT IS A3
THE DRAWINGS ARE INTENDED FOR BUILDING CONTROL APPROVAL
BUILDER/ CONTRACTOR TO TAKE RESPONSIBILITY TO CONSTRUCT THE
BUILDING TO ACCEPTABLE STANDARDS.

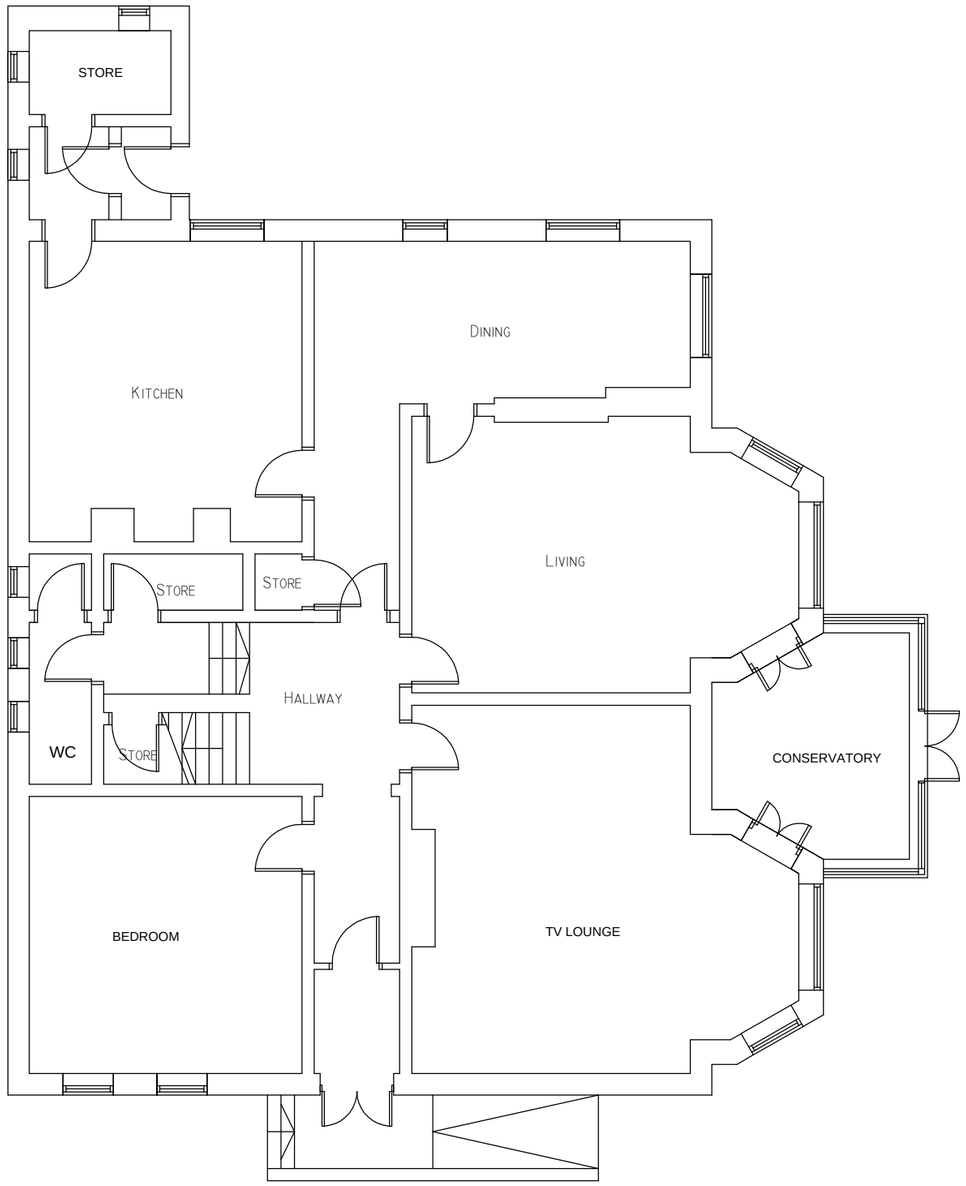

GROUND FLOOR PLAN

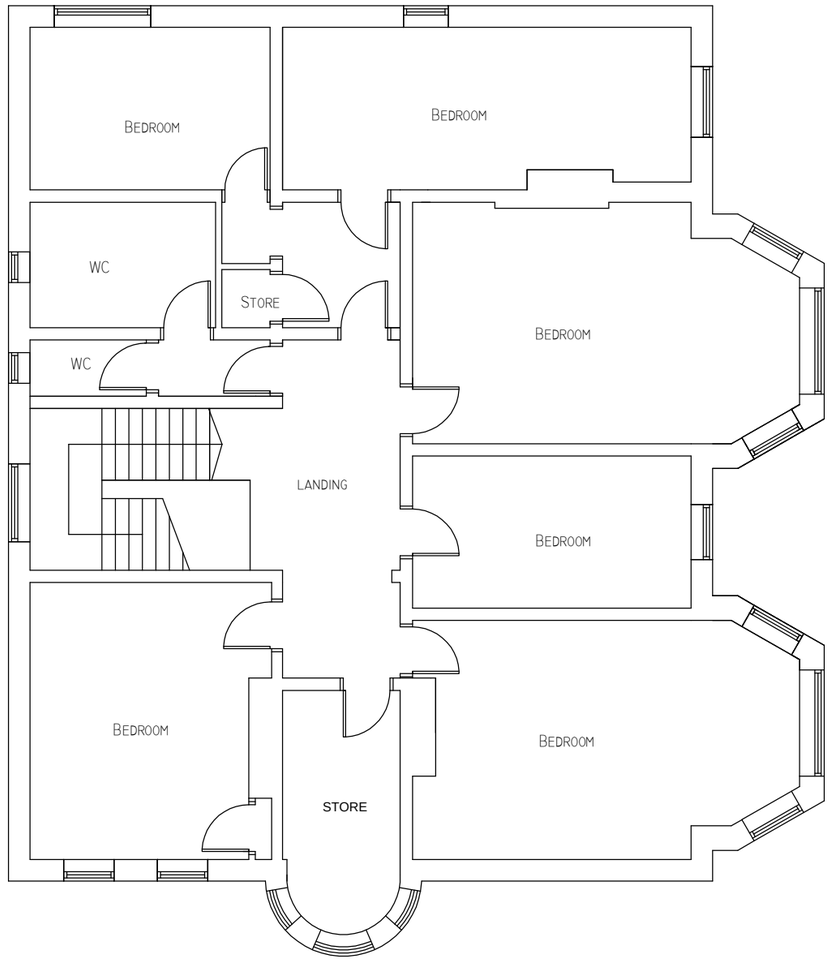

FIRST FLOOR PLAN

AOP DESIGN

JOB: St Michaels South Shields

DWG TITLE: Existing Floor Plans

SCALE: 1:100 @ A3

DWG NO: SM100

PLANNING APPLICATION