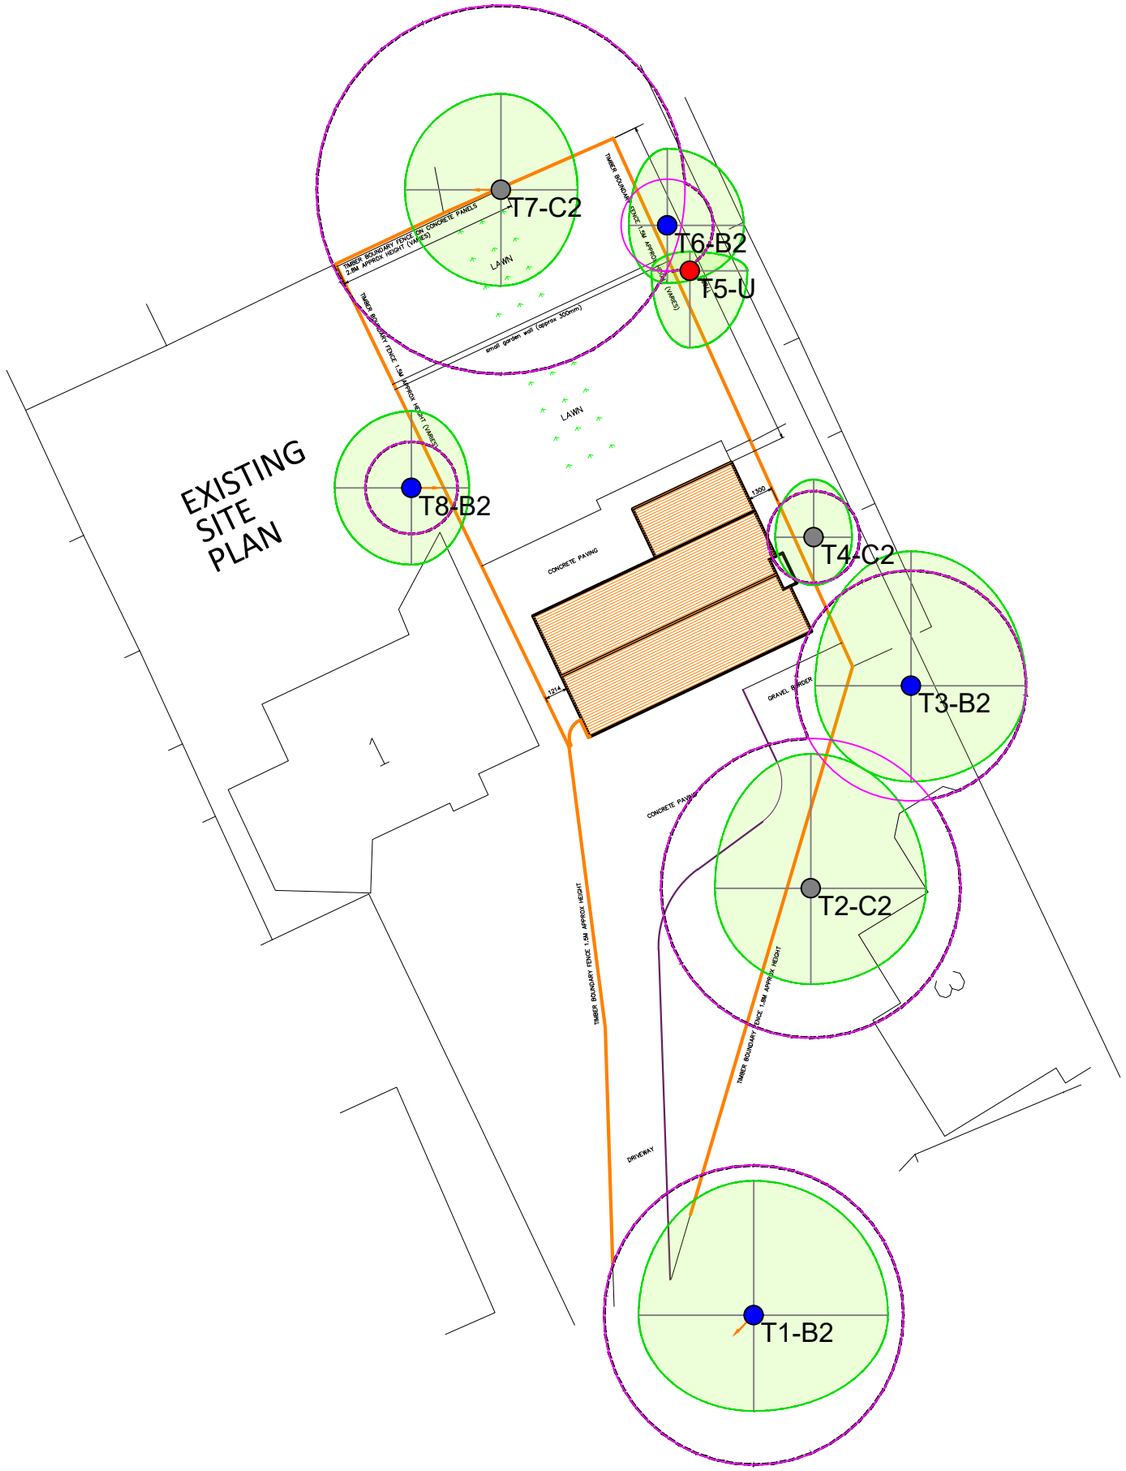


WOODSMAN
Arboricultural Consultancy

9A Tankerville Place Jesmond Newcastle upon Tyne NE2 3AT
07773591474
admin@woodsman-arb.co.uk
www.woodsman-arb.co.uk

Arboricultural Constraints Assessment
Arboricultural Constraints Plan

Trees Shown On Current Site Layout

2 Glenhurst Grove

For DK Architectural Services

Drawing Number: ACP.2 Glenhurst.Grv.No1
Edited: Jim Richardson 17.01.2023
Scale: 1:100 @A3
Revisions:
Based on Original Plan: DK109 AL 50 Site Plans

Key

- Tree Number / Retention Category — T - Tree H - Hedge R - Small Tree G - Group W - Woodland S - Shrub
- Green Centre — High Retention Value (Denoted By Letter A)
- Blue Centre — Medium Retention Value (Denoted By Letter B)
- Gray Centre — Low Retention Value (Denoted By Letter C)
- Red Centre — Unsuitable Retention Value (Denoted By Letter U)
- Existing Tree Canopy True Shape - Tree Retained With N/E/W Axis Lines (Shaded Light Green)
- Future Tree Canopy -Approximate Predicted Growth (Shaded Dark Green
- Current Shadow Cast - Approximate
- Future Shadow Cast - Approximate
- Root Protection Area - Indicative
- Significant Root Barrier (Existing Foundation - Geological Barrier Etc.)
- Tree or Woodland Group (Areas Indicated With Dashed Dark Green Hatching)
- Tree Groups - Dashed Centre/Boundary Line - Coloured Retention Category

©Woodsman Arboricultural Consultancy
Drawing produced in colour - monochrome re-productions should not be accepted.
All rights reserved. This drawing should not be reproduced without prior written permission. Do not scale from drawing. All dimensions to be verified on site. Discrepancies, omissions or ambiguities in dimensions, tree positioning or other information used in this drawing, or the accompanying report should be reported to Woodsman Arboricultural Consultancy for clarification, Woodsman will not accept any liability for errors due to third-party scaling or positioning.