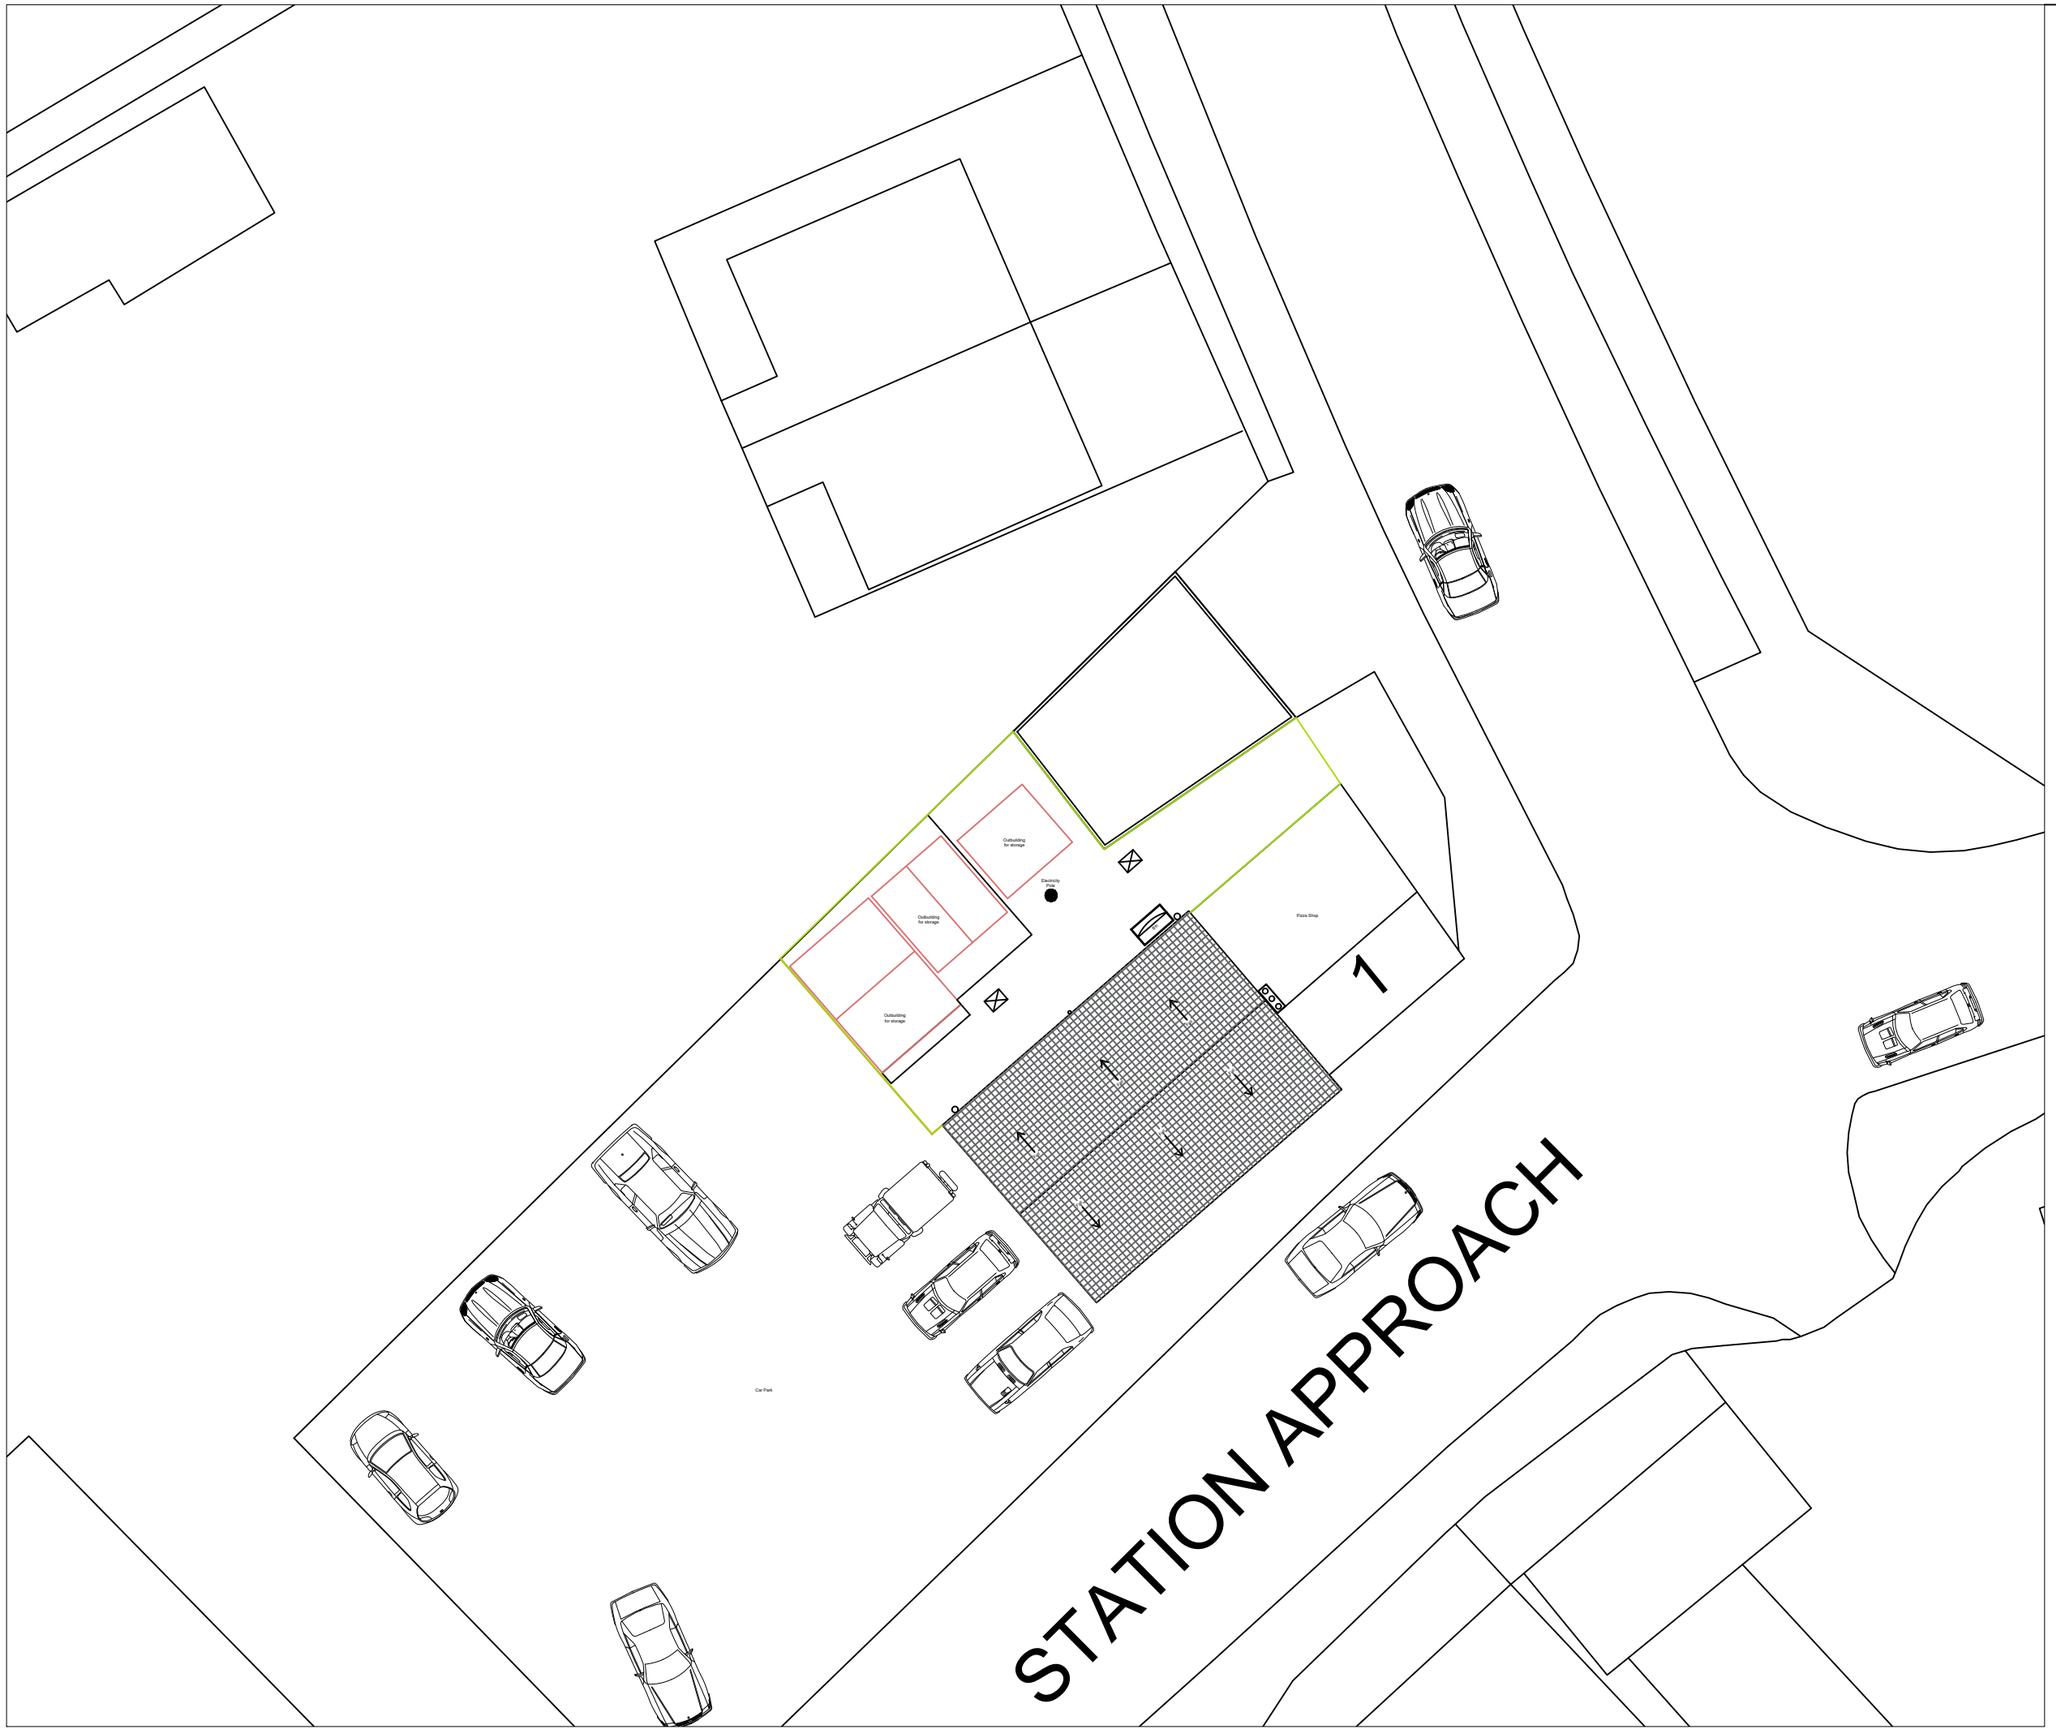


Title of project	Restaurant Enlargement
Address	Eastern Touch Restaurant, 2 - 4 Station Approach, East Boldon, South Tyneside, NE36 0AB
Client	Mr Mujib Rahman
Drawing Title	Existing Roof and Site Plan
Drawing Ref	231101/5
Revision	
Date	07.11.2023
Scale and Paper size	1:200 @ A3
Drawn by	Ak

Rowman Partner Planning & Design Services

Do not scale from these drawings.
Measurements should be taken on site