

COPYRIGHT OF ARTISAN ARCHITECTURE.

DO NOT SCALE FROM THIS DRAWING
USE ANNOTATED DIMENSIONS IN ALL CASES.
ALL DIMENSIONS TO BE CHECKED ON SITE.


REPORT ANY DISCREPANCIES TO ARCHITECT IN WRITING BEFORE PROCEEDING.

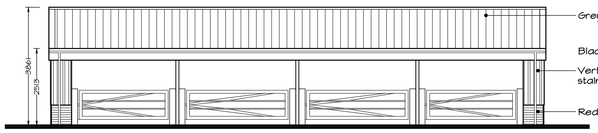


EAST ELEVATION.

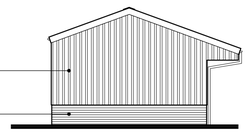


SOUTH ELEVATION.

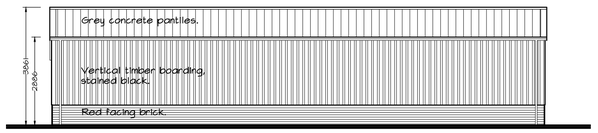


WEST ELEVATION.

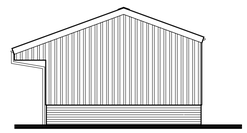

NORTH ELEVATION.

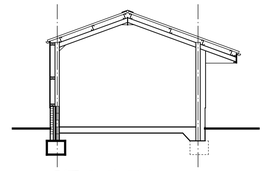


SECTION.

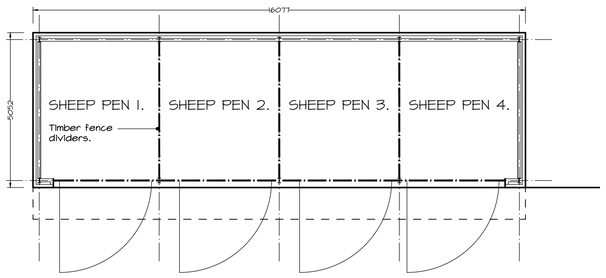

SHEEP PEN BUILDING PLAN.
SCALE 1:100

EXISTING SITE LAYOUT.
SCALE 1:500

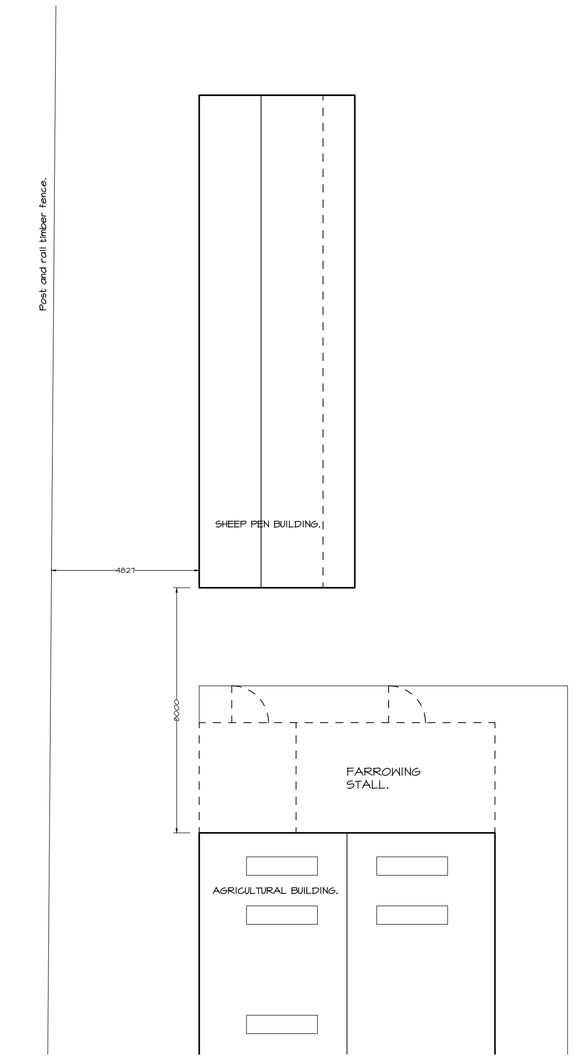

PROPOSED SITE LAYOUT.
SCALE 1:100

ARTISAN ARCHITECTURE
SOUTH SHIELDS BUSINESS WORKS
HARRY ROBSON WAY, SOUTH SHIELDS
TYNE & WEAR, NE33 1RE
Tel No: 07749 017560 · EMAIL : info@artisanarchitecture.co.uk

PROJECT
PROPOSED SHEEP PEN BUILDING,
LAND NORTH OF LAVERICK
LANE, LAVERICK HALL, NE36 0BY.

TITLE
EXISTING SITE LAYOUT, PROPOSED
PLANS, ELEVATIONS, ROOF PLAN &
PROPOSED SITE LAYOUT.

SCALE @ A1
1:100, 200, 500

DATE
NOV. 2023

DRAWING NUMBER
A3602101A

DRAWING STATUS
PLANNING
APPLICATION

CIAT
CHARTERED PRACTICE