



PROPOSED FRONT ELEVATION



PROPOSED SIDE ELEVATION

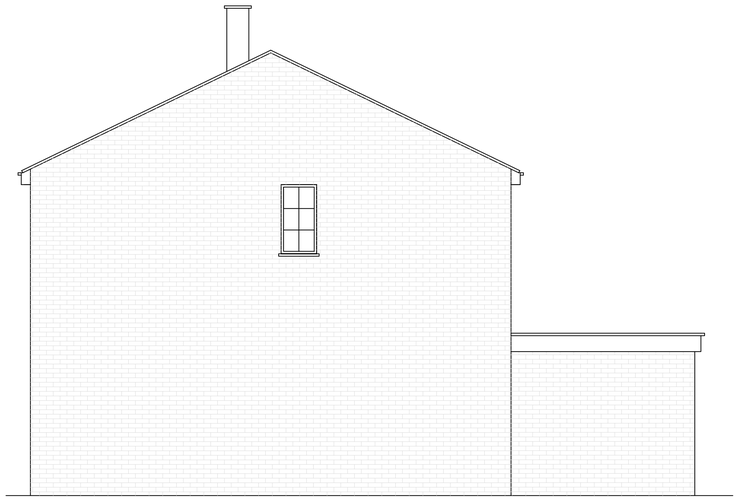

PROPOSED REAR ELEVATION

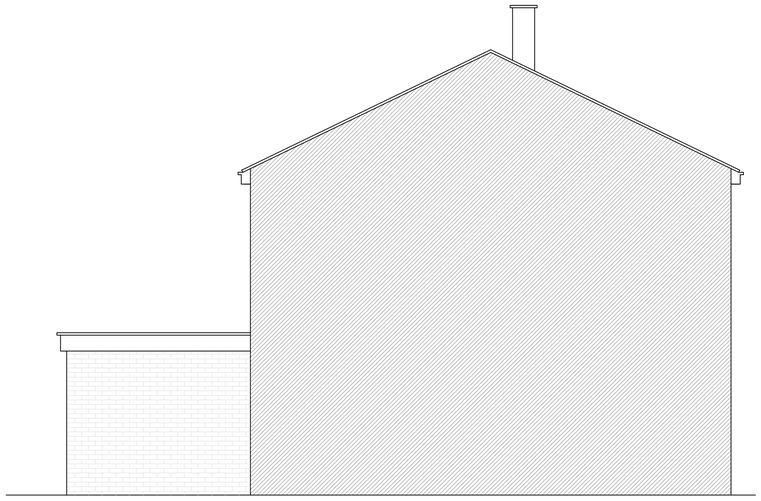

PROPOSED SIDE ELEVATION

04 PROPOSED ELEVATIONS
SCALE 1:50 @ A1

1:50 0 2.5m 5m

CR DesignServices

Salvus House, Aykley Heads,
Durham, DH1 5TS
sales@crdesignservices.co.uk
www.crdesignservices.co.uk
Tel: 0191 645 6000

NOTES:

1. All dimensions to be checked on site.
2. Any discrepancies to be reported back to CR Design Services.

Rev.	Date	Description

DRAWING NO	DATE	DRAWING	PROJECT
3117 - 04	06.12.23	PROPOSED ELEVATIONS	24 CLAUDIUS COURT, SOUTH SHIELDS, NE33 2DF
DRAWN	SCALE		
AD	1:50@ A1		