
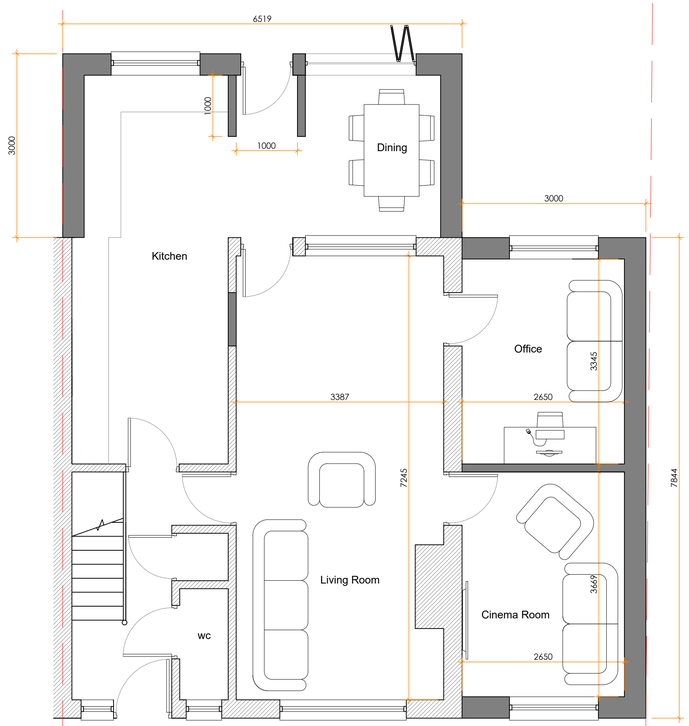


PROPOSED GROUND FLOOR PLAN

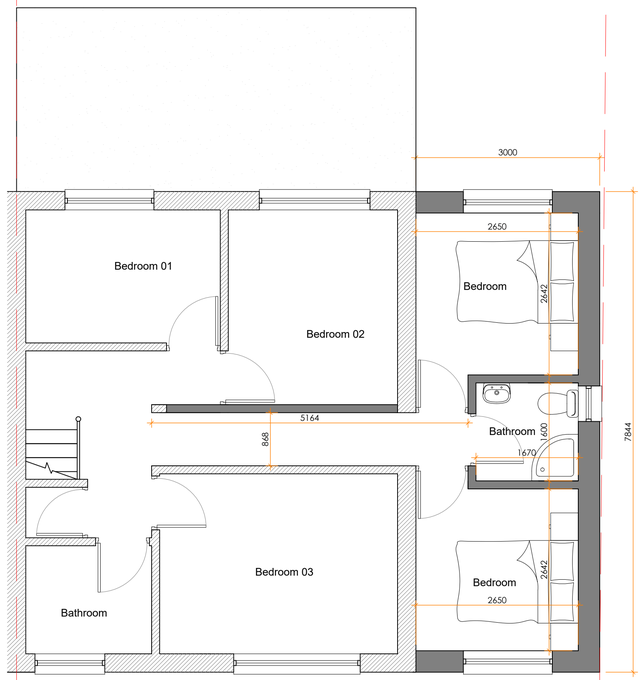

PROPOSED FIRST FLOOR PLAN

03 PROPOSED PLANS
SCALE 1:50 @ A1

1:50 0 2.5m 5m

CR DesignServices

Salvus House, Aykley Heads,
Durham, DH1 5TS
sales@crdesignservices.co.uk
www.crdesignservices.co.uk
Tel: 0191 645 6000

NOTES:

1. All dimensions to be checked on site.
2. Any discrepancies to be reported back to CR Design Services.

Rev.	Date	Description

DRAWING NO	DATE	DRAWING	PROJECT
3332 - 03	06.12.23	PROPOSED PLANS	24 CLAUDIUS COURT, SOUTH SHIELDS, NE33 2DF
DRAWN	SCALE		
AD	1:50 @ A1		