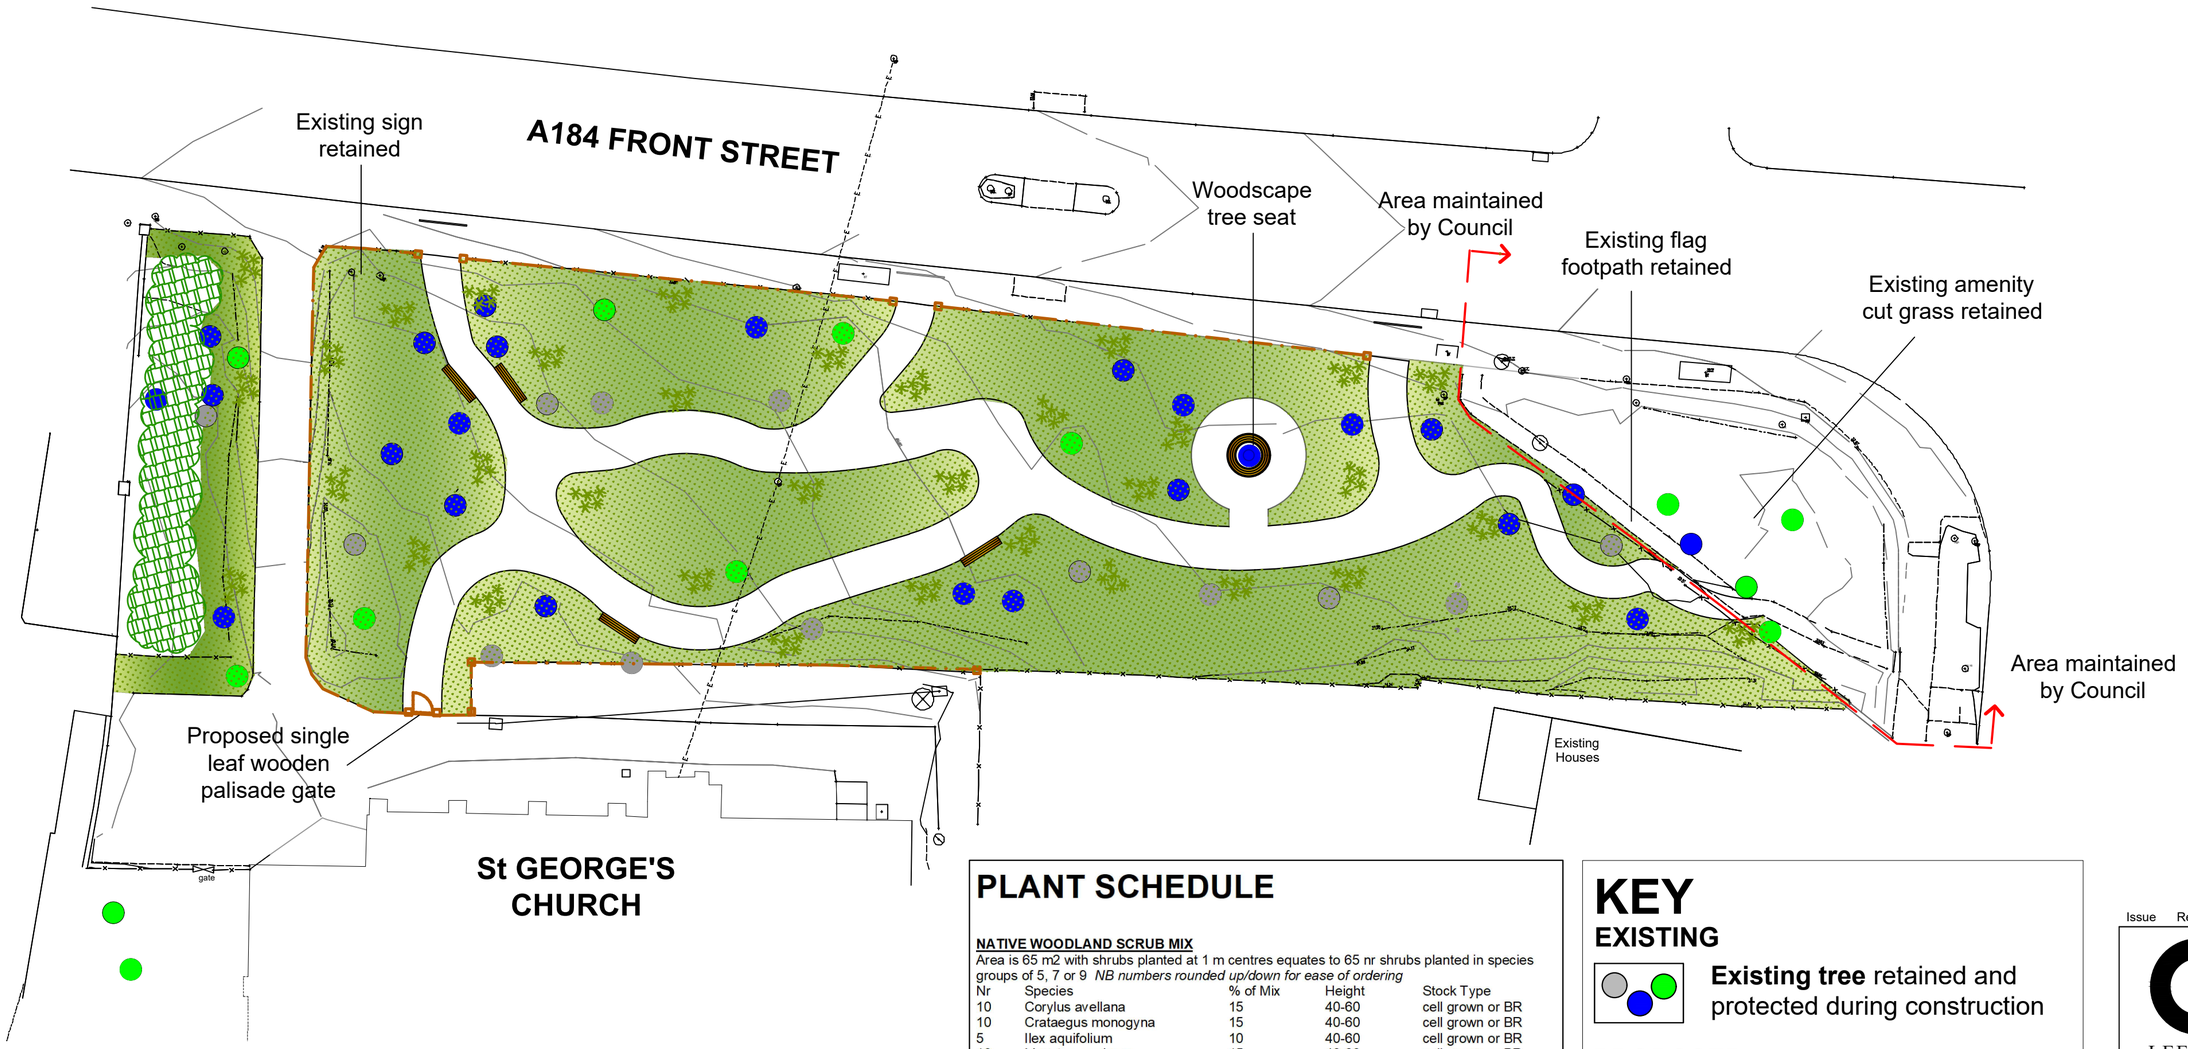



## GENERAL NOTES

1. Layout based on drawing reference 3597-C-02 Rev D Proposed Site Plan prepared by Mario Minchella Architects dated Sept 2025.
2. Refer to Architects drawings for all hard works, boundary treatments and internal site fences/railings and gates.
3. Site boundary indicative only. Refer Architects drawing.
4. Refer to arboriculture report for all existing trees.
5. Do not scale from this drawing. The accuracy of this plan cannot be guaranteed.
6. This drawing is copyright of Leeming Associates Ltd.
7. Setting out of all elements to be agreed on site with the CA before construction commences.
8. Any discrepancies to be reported to the Landscape Architect before work starts.

## PLANT SCHEDULE

**NATIVE WOODLAND SCRUB MIX**

Area is 65 m2 with shrubs planted at 1 m centres equates to 65 nr shrubs planted in species groups of 5, 7 or 9 *NB numbers rounded up/down for ease of ordering*

| Nr | Species | % of Mix | Height | Stock Type |
|---|---|---|---|---|
| 10 | Corylus avellana | 15 | 40-60 | cell grown or BR |
| 10 | Crataegus monogyna | 15 | 40-60 | cell grown or BR |
| 5 | Ilex aquifolium | 10 | 40-60 | cell grown or BR |
| 10 | Ligustrum vulgare | 15 | 40-60 | cell grown or BR |
| 10 | Prunus spinosa | 15 | 40-60 | cell grown or BR |
| 10 | Rosa canina | 15 | 40-60 | cell grown or BR |
| 10 | Viburnum opulus | 15 | 40-60 | cell grown or BR |

**WOODLAND PERENNIAL PLANTS**

Groups of woodland plant species planted as plug plants in groups of single species of 20 nr as follows.

| No. | Species | Common name | Specification |
|---|---|---|---|
| 60 | Alliaria petiolaris | Garlic mustard | All plug plants min 40cc |
| 60 | Campanula trachelium | Nettle leaved bellflower | |
| 60 | Digitalis purpurea | Wild Foxglove | |
| 60 | Filipendula ulmeria | Meadowsweet | |
| 60 | Gallium mullugo | Hedge Bedstraw | |
| 40 | Geum urbanum | Wood Avens | |
| 40 | Hyacinthoides non scripta | English Bluebell | |
| 40 | Hypericum hirsutum | Hairy St. John's wort | |
| 40 | Primula vulgaris | Wild Primrose | |
| 40 | Prunella vulgaris | Self Heal | |
| 40 | Silene dioica | Red campion | |
| 40 | Stachys officianalis | Betony | |
| 40 | Stachys sylvatica | Hedge Woundwort | |
| 40 | Carex sylvatica | Wood Sage | |
| 40 | Torilis japonica | Upright hedge parsley | |

**WOODLAND SEED MIX**

Sow EW1 Woodland mix suppied by Emorsgate at 4g/m2

## KEY

### EXISTING

**Existing tree** retained and protected during construction

### PROPOSED

**Woodland scrub mix**

**Woodland seed mix**

**Woodland plug plants**

**Woodscape bench**

**Footpath** No dig Terram geo cells with Raisby Golden Gravel

**Knee Rail** 900mm high Wooden birdsmouth

Issue Revision Date

LEEMING ASSOCIATES
landscape architecture
garden design
environmental planning
43 Cleveland Terrace
Darlington DL3 7HD
t:01325 481511
f:01325 483082

Client
**St George's Church**

Project
**St George's Church Community Garden**

Drawing
**Landscape Plan**

Date Nov 2025 Scale 1:200@A2

Drawing Number 2545.01

Note:
Only figured dimensions to be used.
All dimensions and setting out to be checked on site.
Refer any query to Leeming Associates.