


Existing Elevations and Floor Plans
Scale 1:50

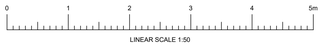

Ground Floor

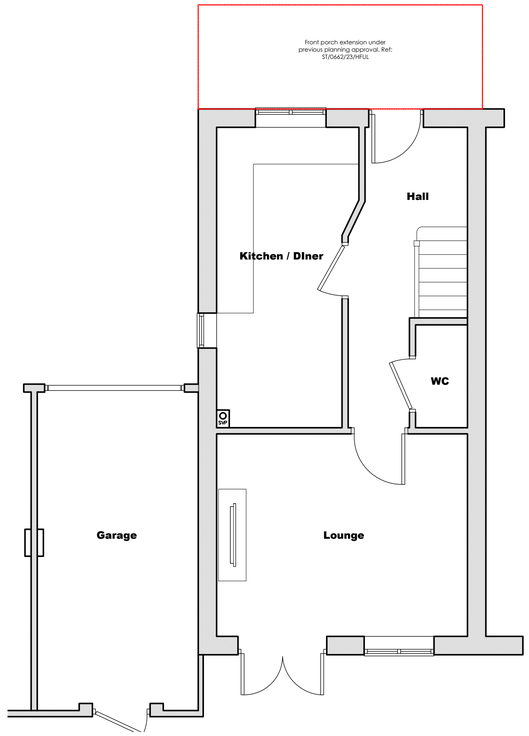

First Floor

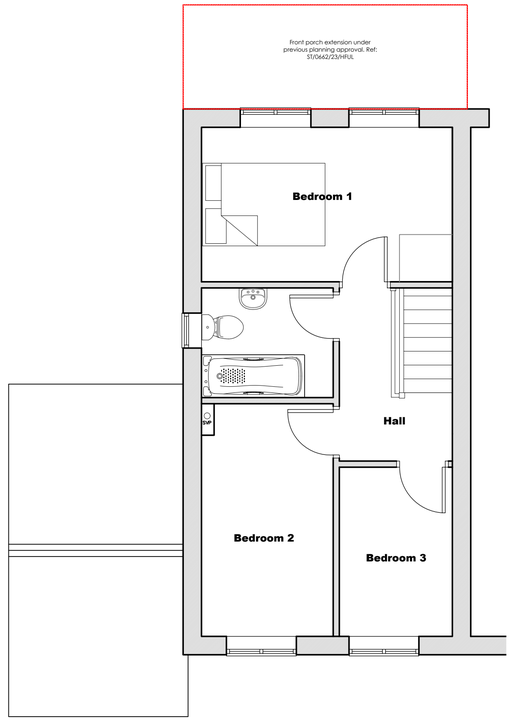

Images From Site
Not to Scale



Front Elevation




Side Elevation



Rear Elevation

Side Elevation

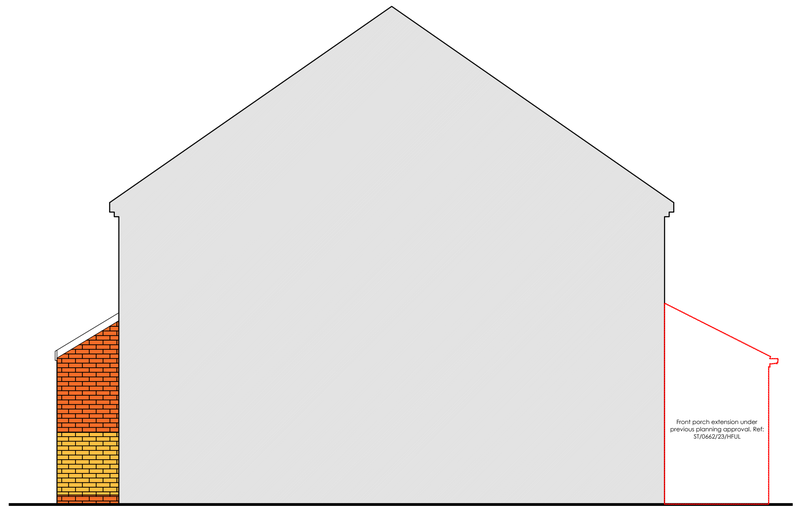


Front Elevation



Rear Elevation



Side Elevation

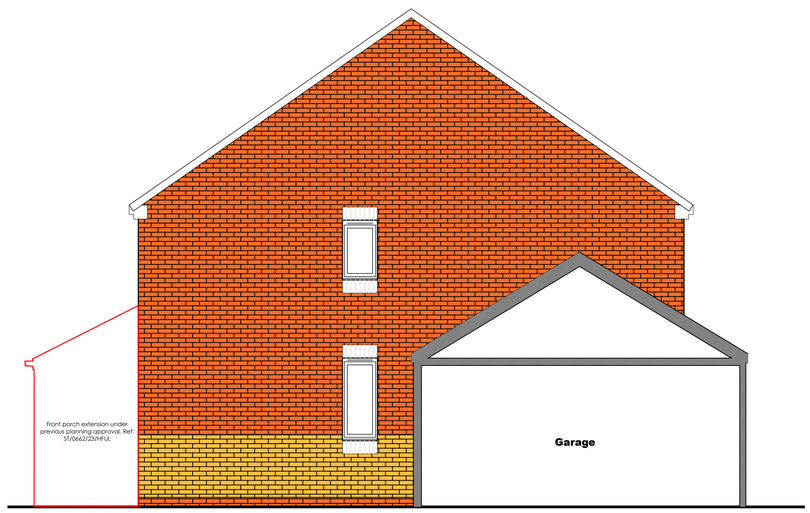

24 Montrose Crescent, Hebburn

Notes:

A Existing elevations amended to reflect recent porch extension planning application approval. 08/01/24

REV:	DESCRIPTION:	BY:	DATE:
STATUS:			

JMC PLANNING SERVICES
jmc.planning.services@gmail.com

CLIENT:	Mr and Mrs Hutchinson
SITE:	24 Montrose Crescent Hebburn, NE31 1TF
TITLE:	Home Extension Existing Elevations & Floor Plans

SCALE AT A1:	DATE:	DRAWN:	CHECKED:
1:50 @A1	Nov 2022	JMC	JMC
PROJECT NO:	DRAWING NO:		REVISION:
123	02		A