


Existing Site Plan and Roof plan
Scale as Shown

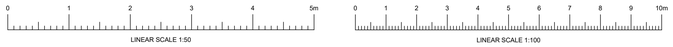

Existing Roof Plan
Scale 1:50

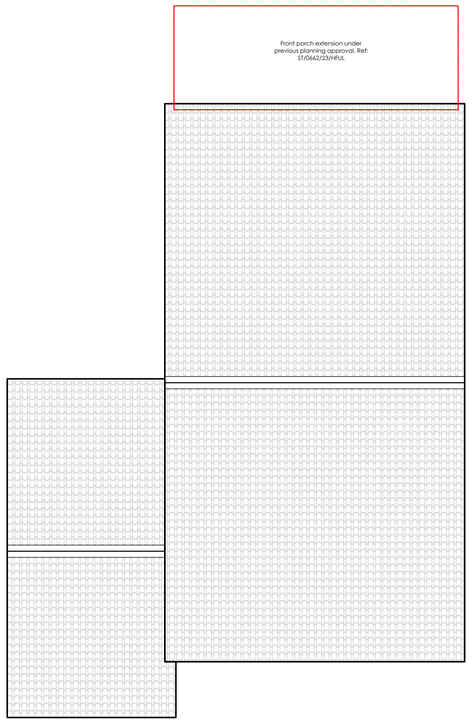

Existing Site Plan
Scale 1:100

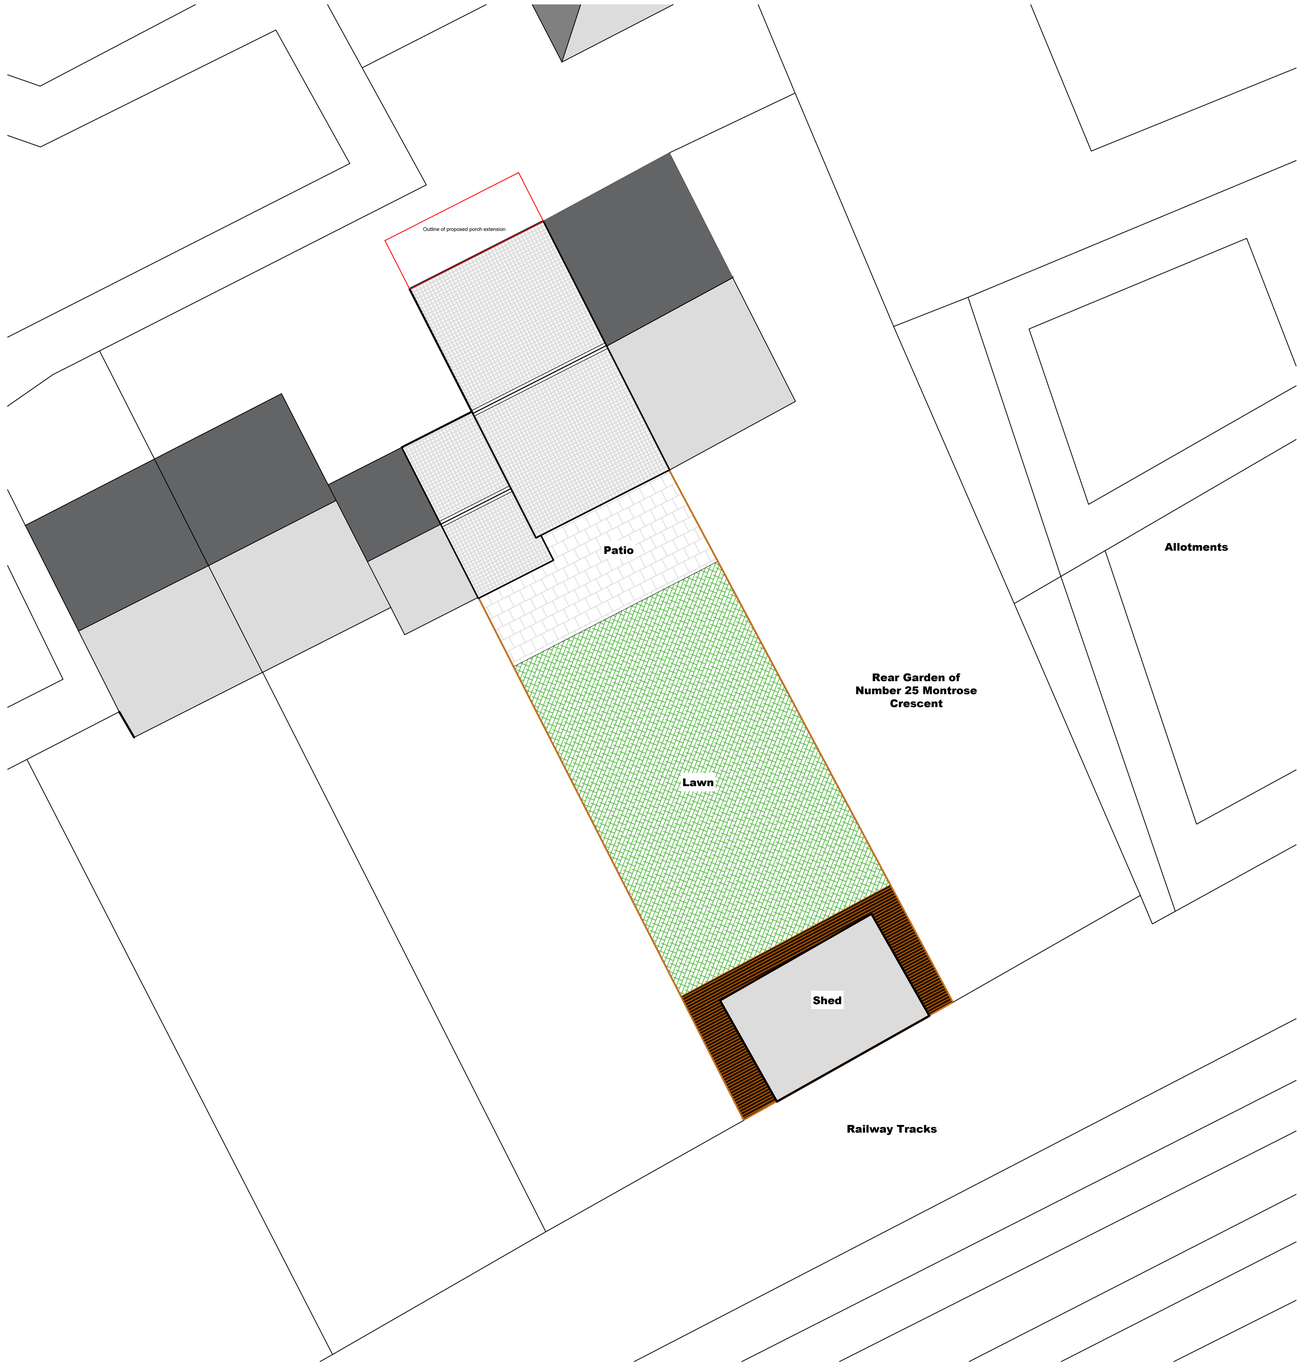

Notes:

A	Existing site plan amended.	26/03/23
B	Site Plan and Roof Plan amended to reflect recent porch extension planning application approval.	08/01/24

REV:	DESCRIPTION:	BY:	DATE:
STATUS:			

JMC PLANNING SERVICES

jmc.planning.services@gmail.com

CLIENT: Mr and Mrs Hutchinson

SITE: 24 Montrose Crescent
Hebburn, NE31 1TF

TITLE: Home Extension
Existing Site Plan and Roof Plan

SCALE AT A1:	DATE:	DRAWN:	CHECKED:
As Shown @A1	Nov 2022	JMC	JMC
PROJECT NO:	**DRAWING NO:**		**REVISION:**
123	03		B

24 Montrose Crescent, Hebburn