
Proposed Elevations
Scale 1:50


0 1 2 3 4 5m

LINEAR SCALE 1:50

Side Elevation

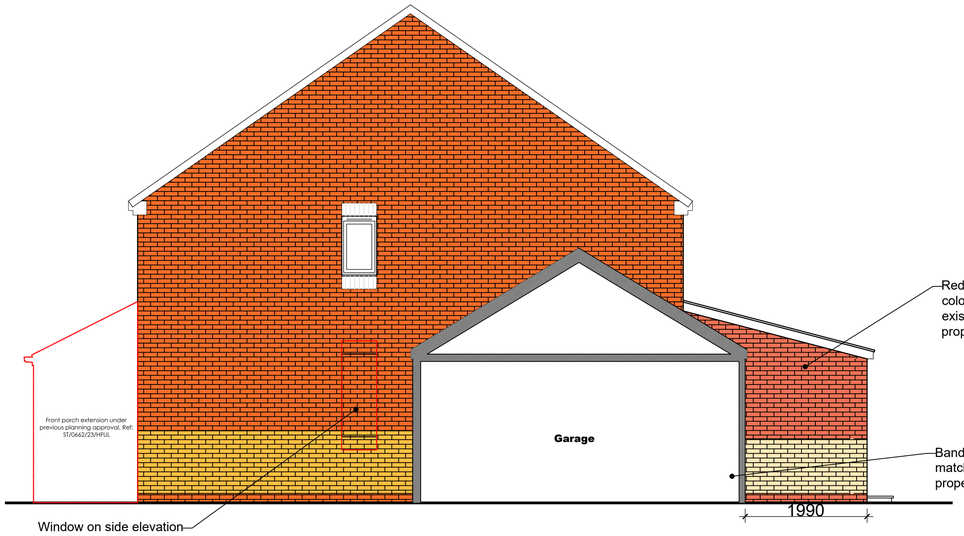

Side Elevation

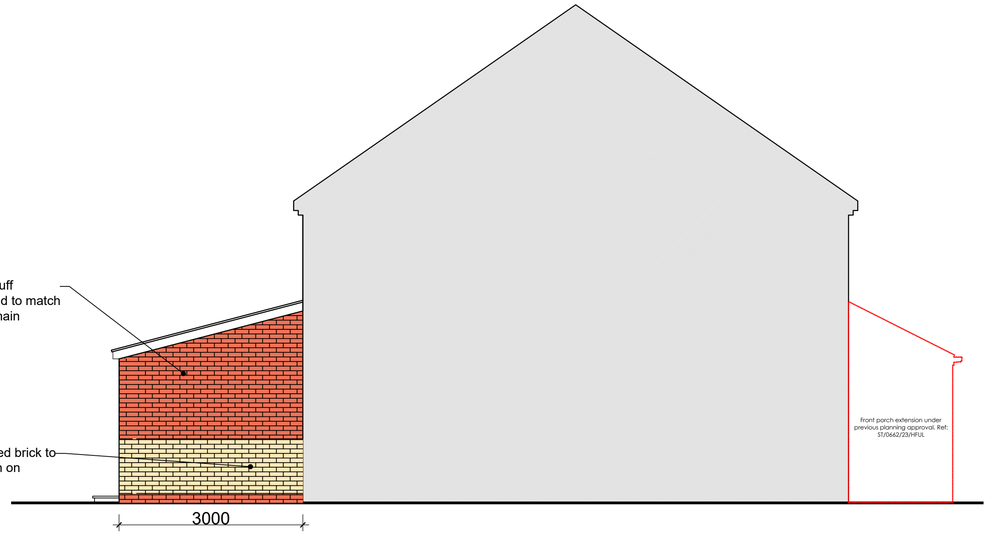

Front Elevation



Rear Elevation



24 Montrose Crescent, Hebburn

Notes:

A	Extension projection reduced.	26/03/23
B	Extension projection further reduced.	08/01/24

REV:	DESCRIPTION:	BY:	DATE:
STATUS:			

JMC PLANNING SERVICES

jmc.planning.services@gmail.com

CLIENT: Mr and Mrs Hutchinson

SITE: 24 Montrose Crescent
Hebburn, NE31 1TF

TITLE: Home Extension
Proposed Elevations

SCALE AT A1:	DATE:	DRAWN:	CHECKED:
1:50 @A1	Dec 2022	JMC	JMC

PROJECT NO:	DRAWING NO:	REVISION:
123	05	B