
Proposed Floor Plans
Scale 1:50


0 1 2 3 4 5m

LINEAR SCALE 1:50

Ground Floor

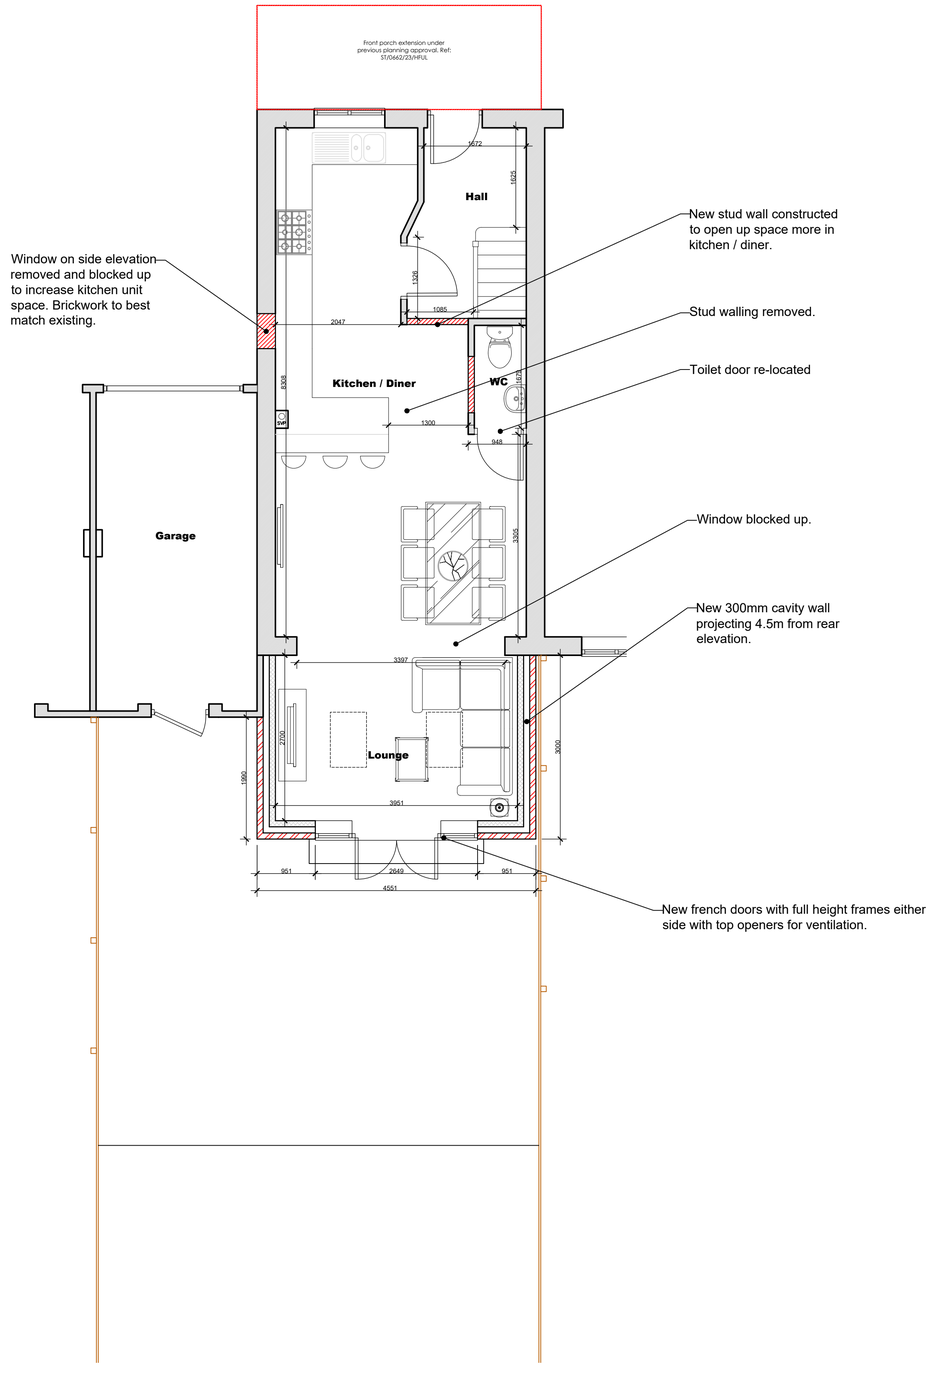

First Floor

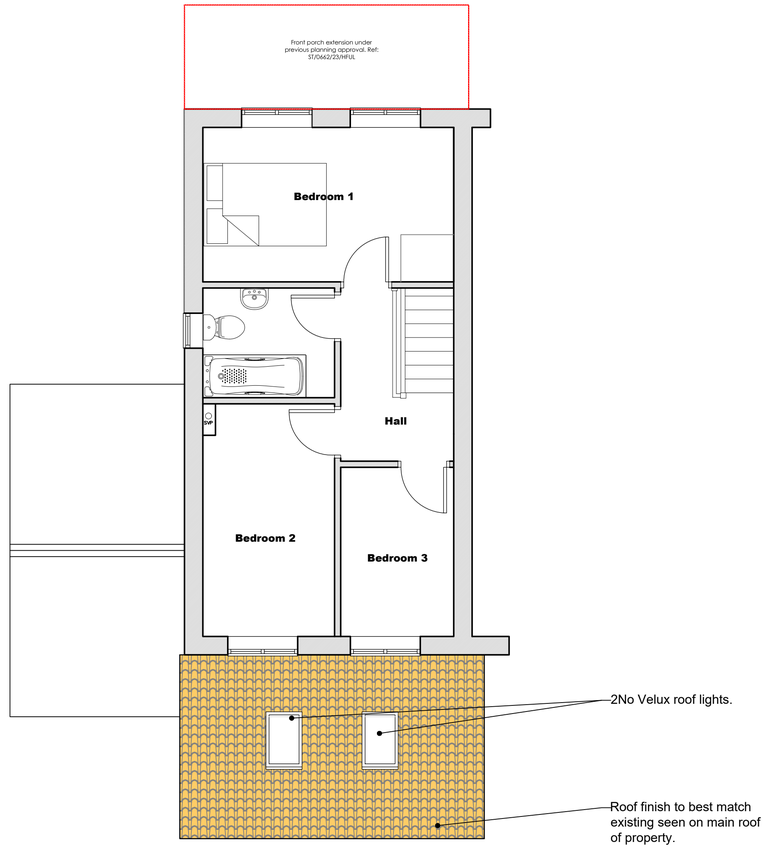

Wall Key

- Existing walls to remain
- Newly proposed brickwork to best match existing
- Newly proposed internal blockwork
- Newly proposed studwork / walling.

Notes:

REV:	DESCRIPTION:	DATE:
A	Extension projection reduced.	26/03/23
B	Extension projection further reduced.	08/01/24

STATUS:

JMC PLANNING SERVICES
jmc.planning.services@gmail.com

CLIENT: Mr and Mrs Hutchinson

SITE: 24 Montrose Crescent
Hebburn, NE31 1TF

TITLE: Home Extension
Proposed Floor Plans

SCALE AT A1:	DATE:	DRAWN:	CHECKED:
As Shown @A1	Dec 2022	JMC	JMC

PROJECT NO:	DRAWING NO:	REVISION:
123	04	B

24 Montrose Crescent, Hebburn