

Proposed Site Plan and Roof plan
Scale as Shown

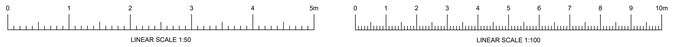

Proposed Roof Plan
Scale 1:50

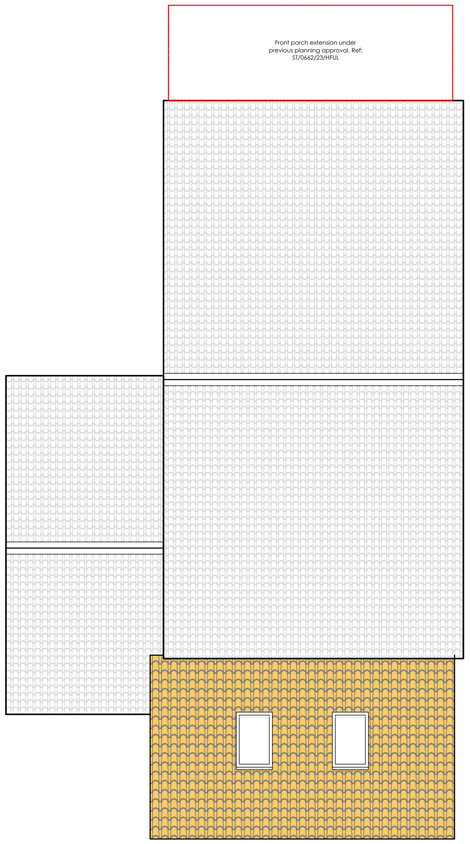

Proposed Site Plan
Scale 1:100



Notes:

A	Extension projection reduced.	26/03/23
B	Extension projection further reduced.	08/01/24

REV:	DESCRIPTION:	BY:	DATE:
STATUS:			

JMC PLANNING SERVICES
jmc.planning.services@gmail.com

CLIENT: Mr and Mrs Hutchinson

SITE: 24 Montrose Crescent
Hebburn, NE31 1TF

TITLE: Home Extension
Proposed Site Plan and Roof Plan

SCALE AT A1:	DATE:	DRAWN:	CHECKED:
As Shown @A1	Dec 2022	JMC	JMC
PROJECT NO:	DRAWING NO:		REVISION:
123	06		B

24 Montrose Crescent, Hebburn