

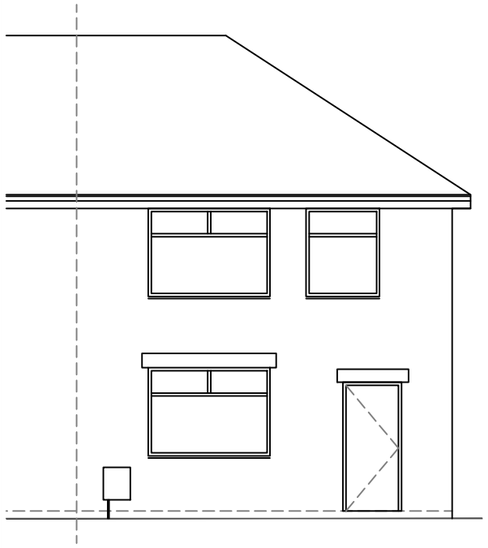



existing front elevation

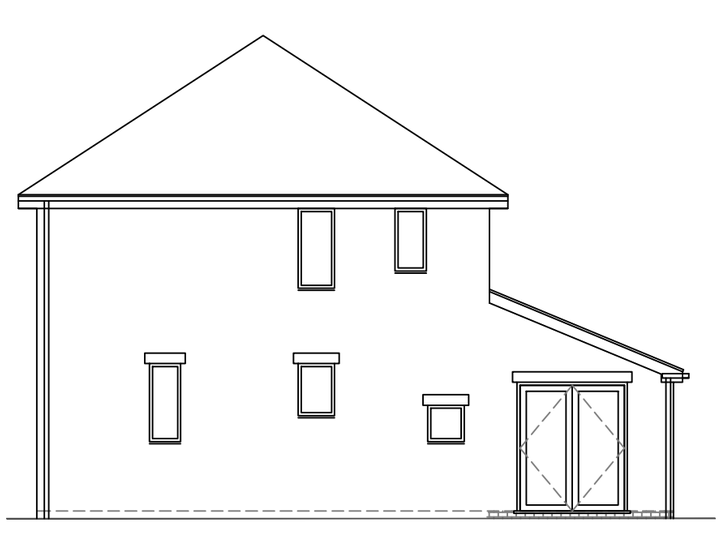

existing side elevation

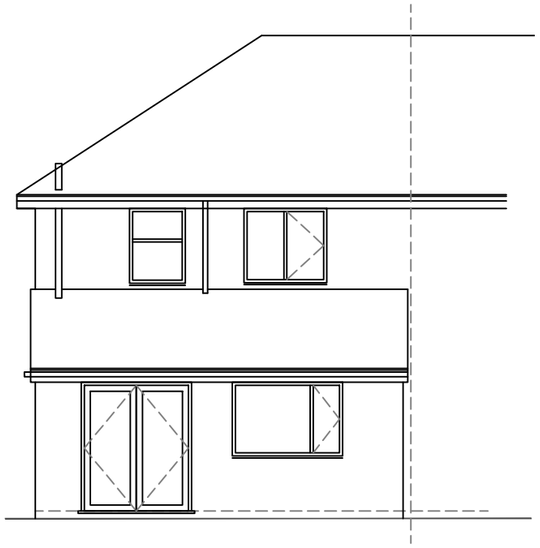


existing side elevation

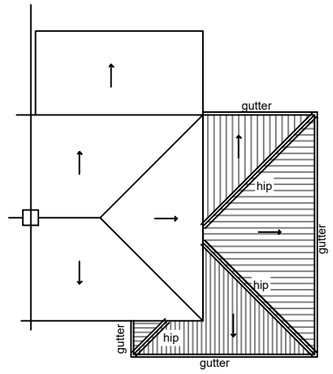


proposed roof plan


scale 1:200

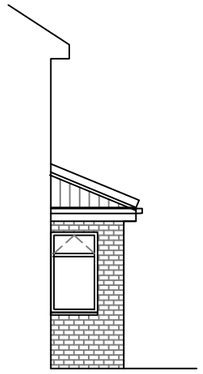

proposed front side elevation

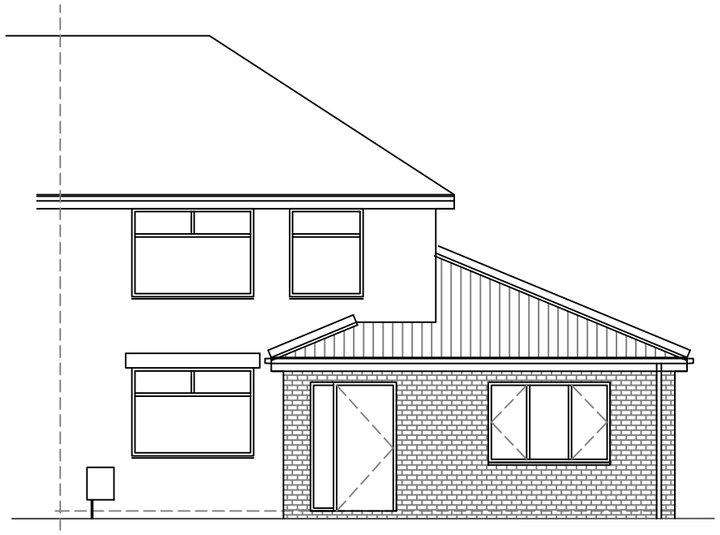

proposed front elevation

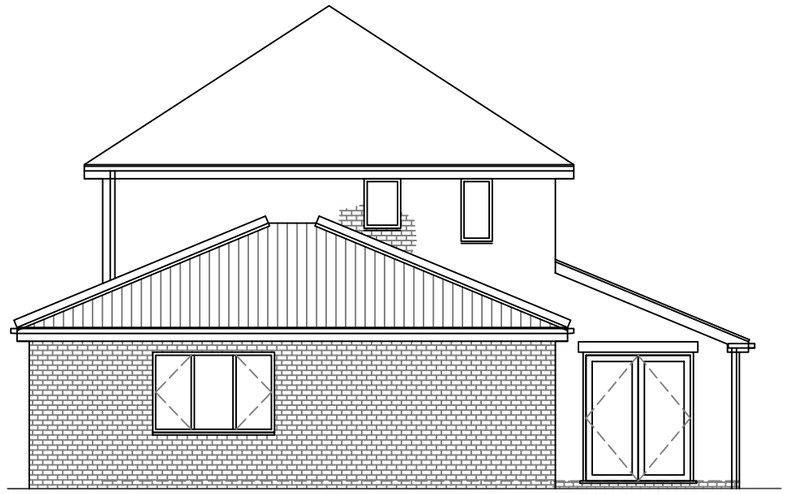

proposed side elevation



proposed rear elevation

cummings
Architects Limited
17 Killingworth Drive • Sunderland • SR4 8QQ• Tel: 07985442755
e-mail: info@cummingsarchitects.co.uk

PROJECT
50 The Ridgeway, South Shields, NE34 8BJ

DRAWING TITLE
existing and proposed elevations

DATE	SCALE	JOB NO	DRAWING NO	REV
19.10.23	100@ A3	23148	02	*

Drawing and design copyright of Cummings Architects Limited. Cummings Architects LTD. accepts no liability to third parties arising out of the unlawful reproduction or use of this drawing.
Dimensions to be confirmed on site before work commences & ordering of materials. Any discrepancies must be reported to Architect before any work is undertaken. This drawing is to be read in conjunction with relevant consultants information and specifications.

A Member of the Royal Institute of British Architects