
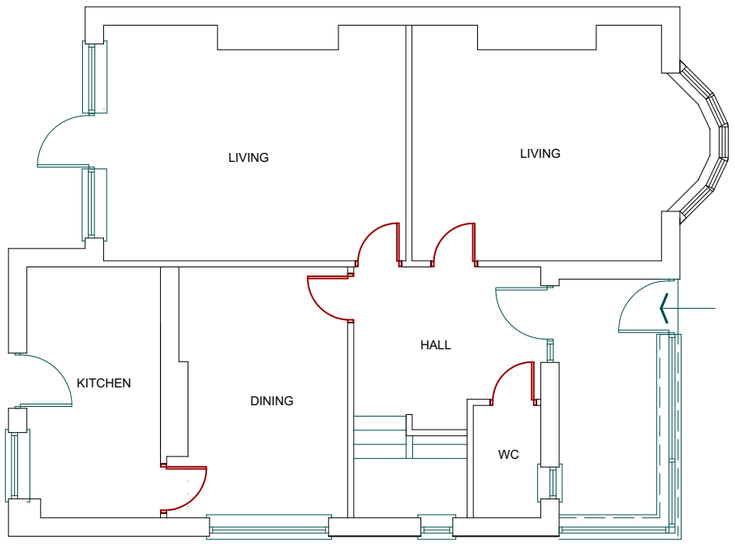


1 Existing Ground Floor Plan
Scale: 1:100

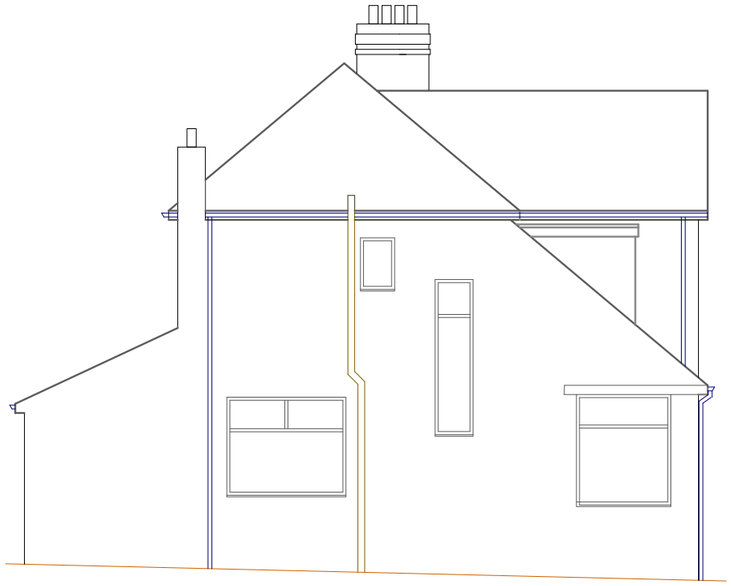


3 Existing Side Elevation
Scale: 1:100

1:100 @ A3

0 1 2 3 4 5 6 7 8 9 10

METRE SCALE BAR

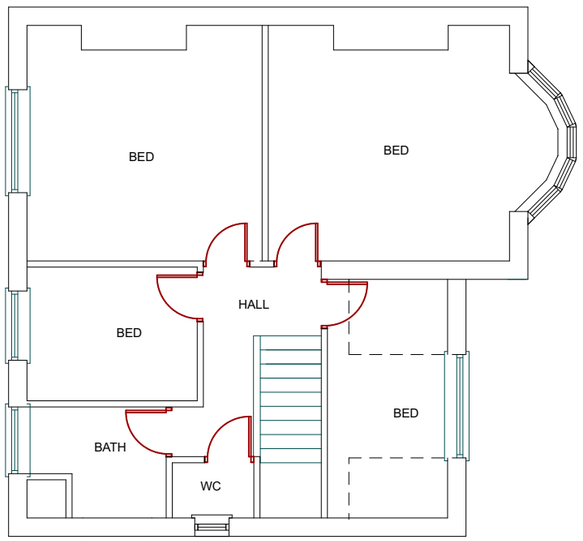

2 Existing First Floor Plan
Scale: 1:100



4 Existing Front Elevation
Scale: 1:100



5 Existing Front Elevation
Scale: 1:100

Notes:

No.	Revision	Date:	By:

STUDIO DEAN

Address: Studio Dean, Dissington Hall, Dalton, NE18 0AD

Tel: 0191 3592290

Email: theteam@studiodean.com

Sheet Number:	Sheet Title:	
PP-001	**Existing Plans and Elevations**	
Paper size: ISO A3	Date: 20/09/2024	Drawn by:

Project name:

The Broadway - Studio Dean

File name:	Project address:
Broadway - Spatial Planning Drawings.vwxp	