

1 Existing Site Plan
Scale: 1:200

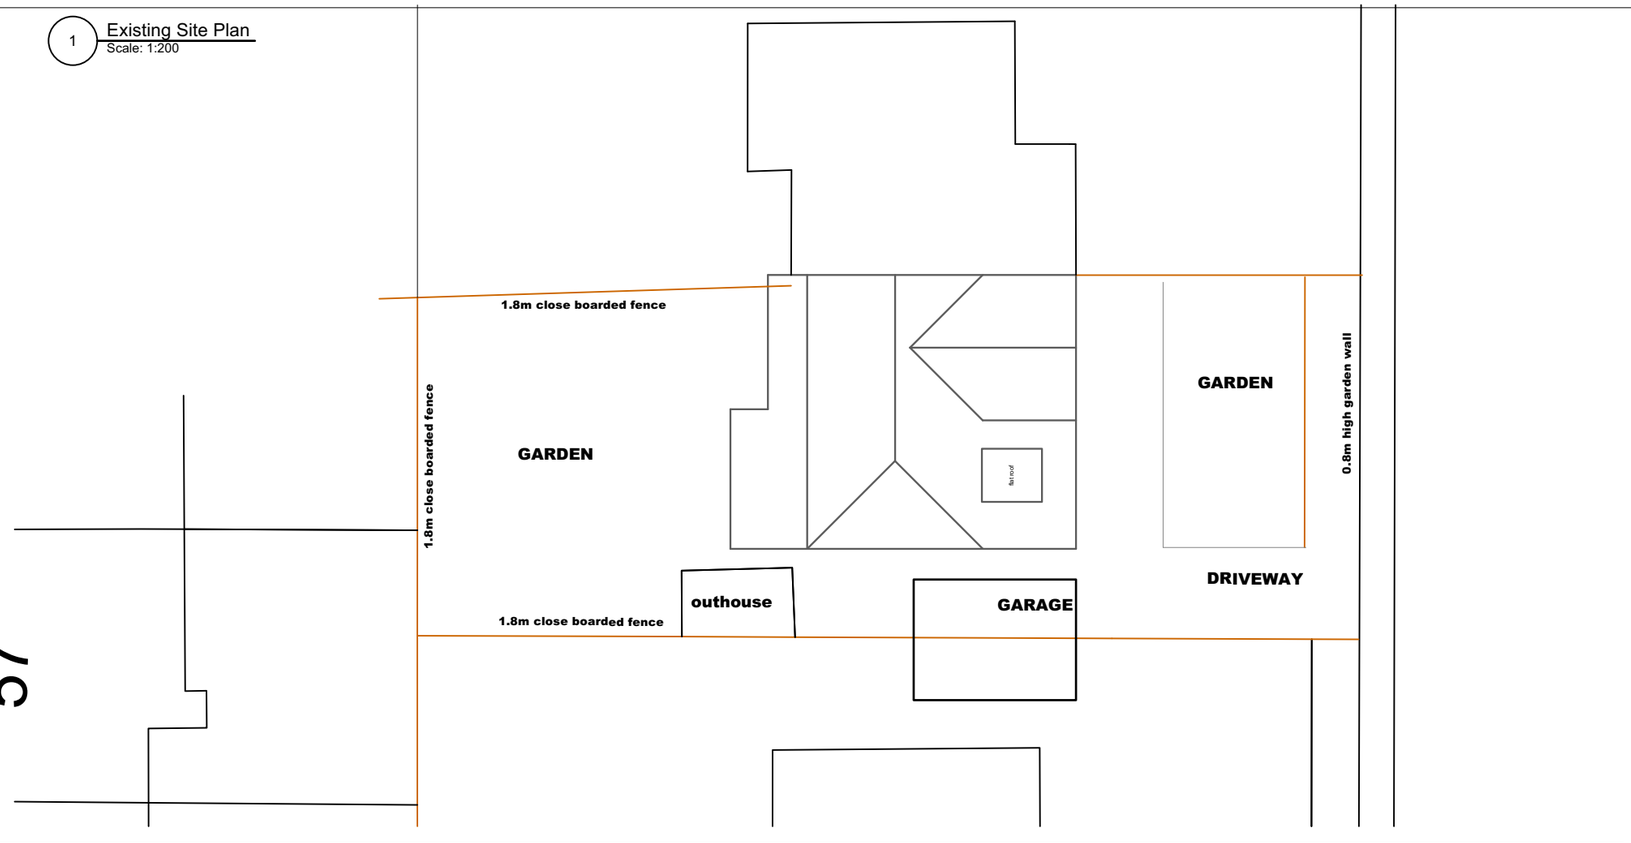

2 Proposed Site Plan
Scale: 1:200

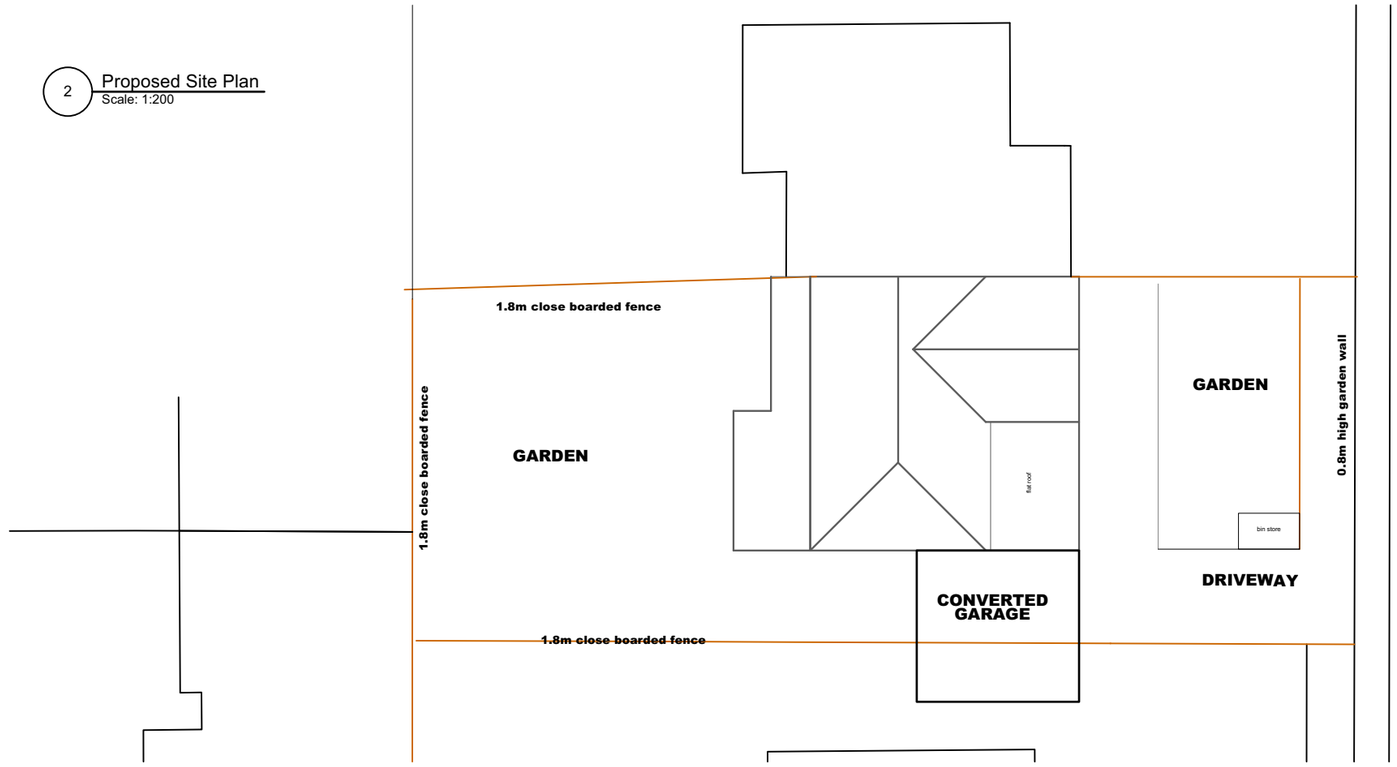

1:200 @ A3

0 1 2 3 4 5 6 7 8 9 10
METRE SCALE BAR

Notes:

No.	Revision	Date:	By:

STUDIO DEAN

Address: Studio Dean, Dissington Hall, Dalton, NE18 0AD
Tel: 0191 3592290
Email: theteam@studiodean.com

Sheet Number:	Sheet Title:	
PP-004	**Site Plans**	
Paper size: ISO A3	Date: 30/08/2024	Drawn by:

Project name:
The Broadway - Studio Dean

File name:	Project address:
Broadway - Spatial Planning Drawings.vwxp	