
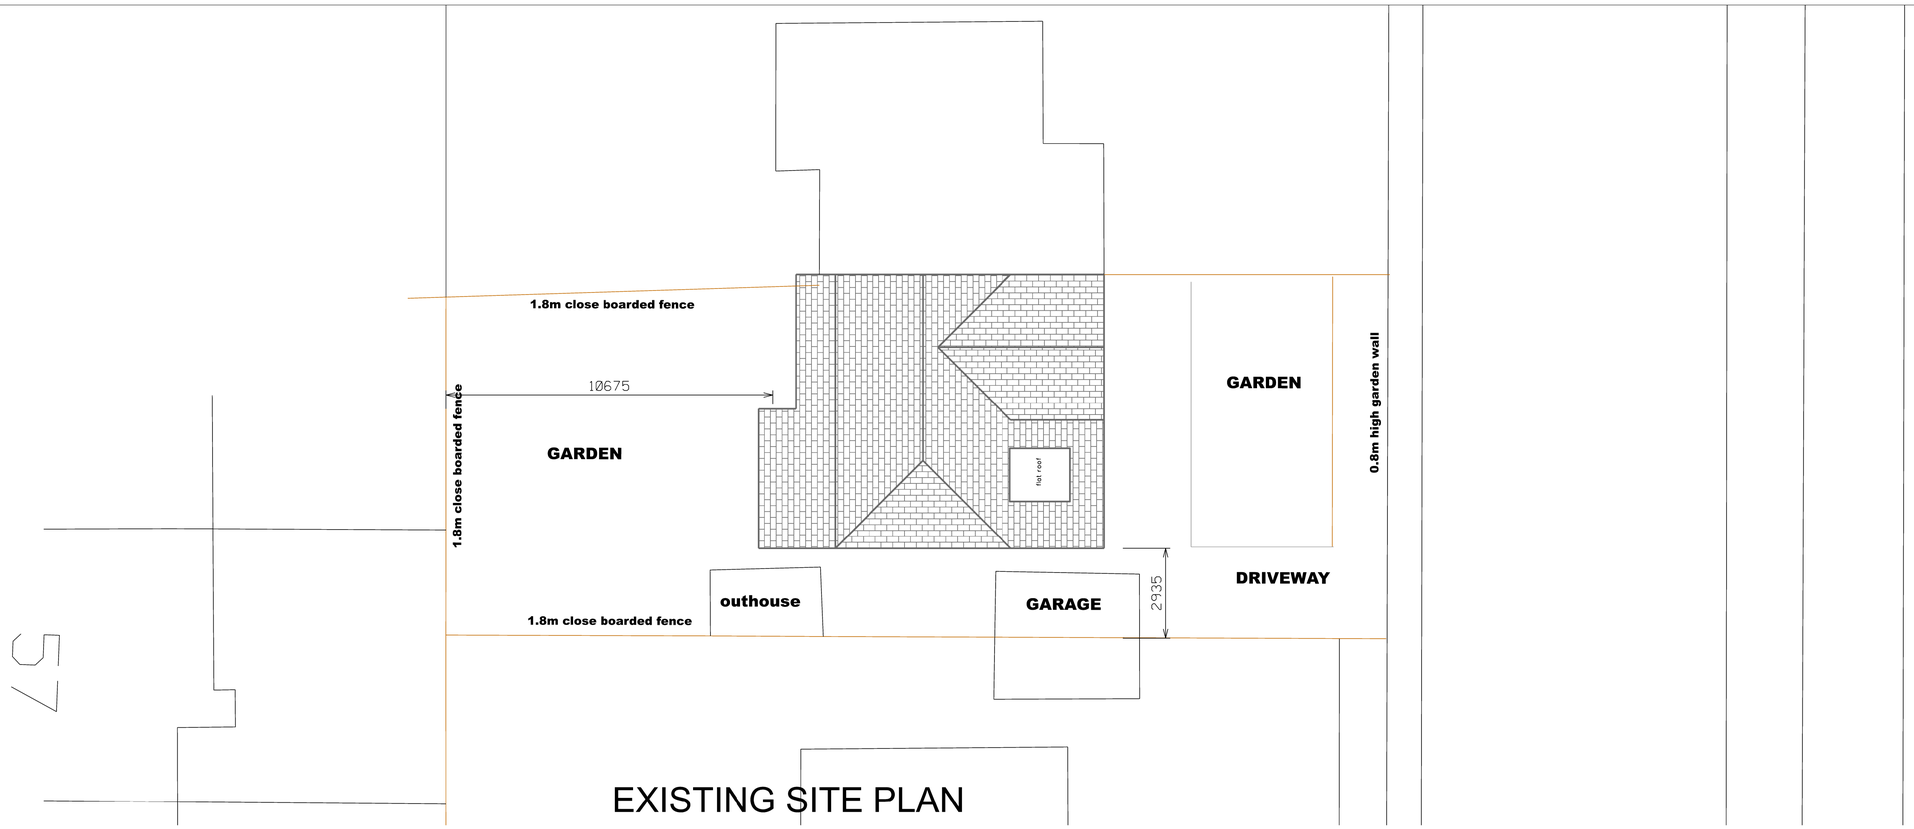


EXISTING SITE PLAN

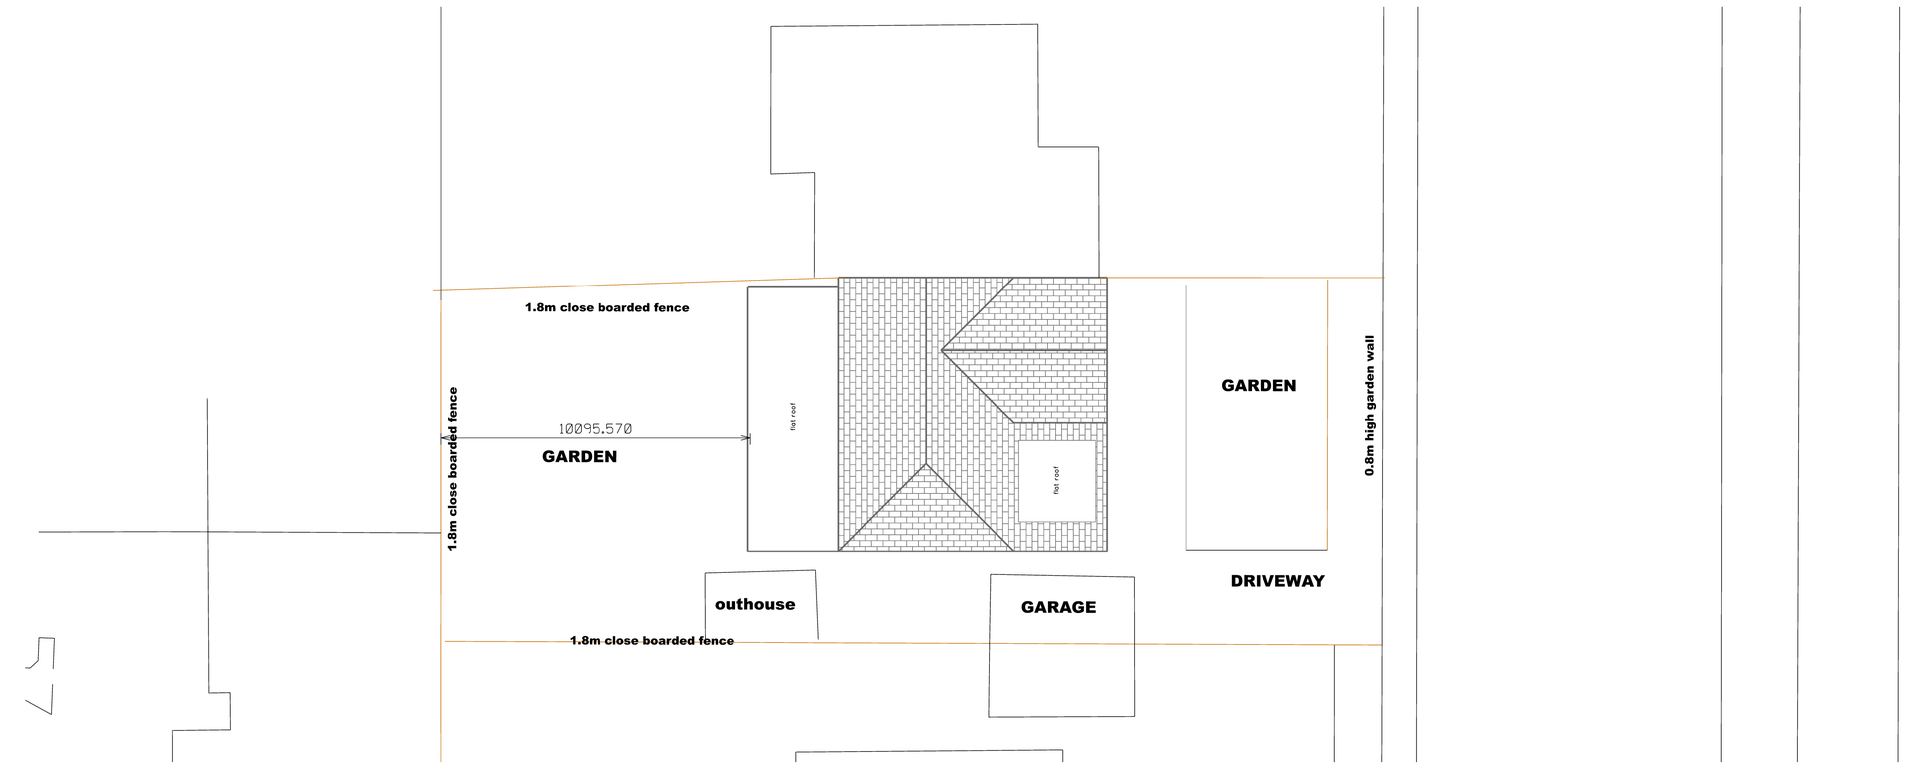

1:100 @ A1

0 1 2 3 4 5 6 7 8 9 10
METRE SCALE BAR

PROPOSED SITE PLAN

REVISION DATE / DESCRIPTION

REV A
boundary amended

REV B
garage attached to house

REV C
new garage removed

REVISION C

NORTH

STAGE: PLANNING

PROJECT
EXTENSION TO
12 THE BROADWAY
SOUTH SHIELDS
NE33 3NQ

DRAWING
SITE AND ROOF PLANS

PROJECT NO.	DRAWING NO.	REVISION
3681	C-03	
DATE	SCALES	DRAWN BY
JAN 24	1:100@A1	

MARIO MINCHELLA ARCHITECTS
UNIT 4, WITNEY WAY,
MI-TECH VILLAGE,
BOLDON BUSINESS PARK
TYNE AND WEAR
NE35 9PE
T: 0191 3802227
W: www.m-m-a.net
E: info@m-m-a.net

THIS DRAWING IS COPYRIGHT OF MMA

NOT TO BE SCALED
ALL DIMENSIONS TO BE CHECKED ON SITE