
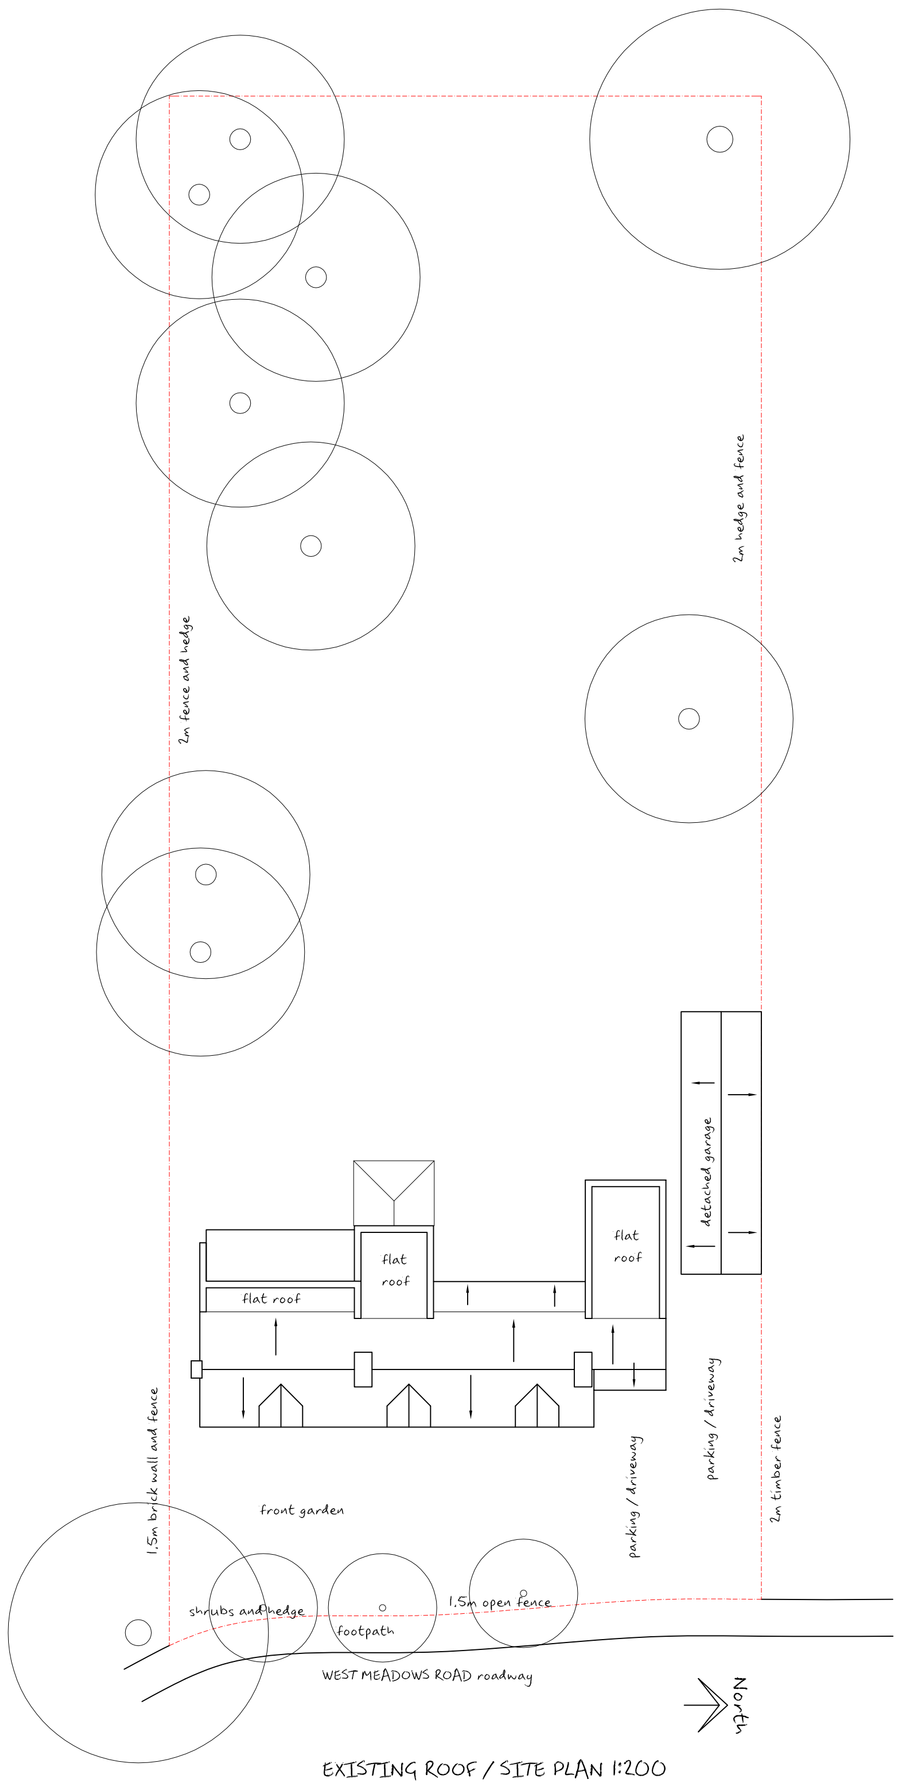


EXISTING ROOF / SITE PLAN 1:200

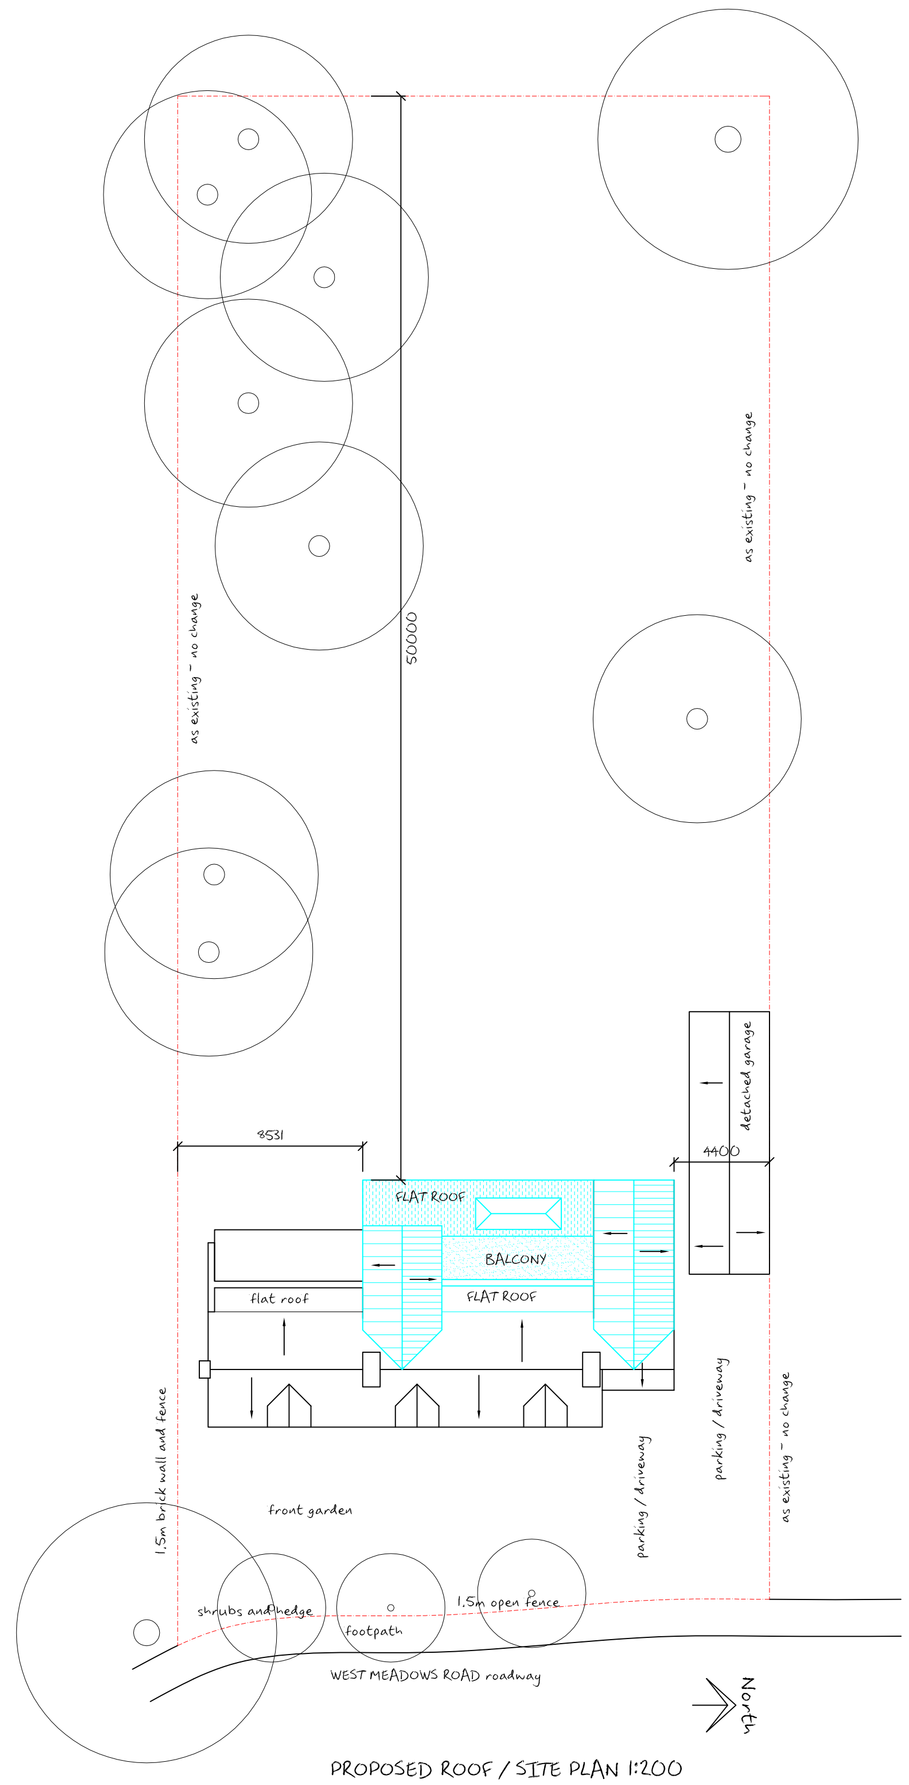

PROPOSED ROOF / SITE PLAN 1:200

POLSTAR BUILDING DESIGN

| Rev. P1 | PLANNING PERMISSION ISSUE. | Date: 24/01/2024 |

Client: Mr & Mrs Wardle Scale: @A1

Address: 26 West Meadows Road, Cleadon

Project: Single Storey Rear And First Floor Corridor Extensions

Title: Planning Drawing - Existing/Proposed Roof Plans Drawing No.: 117323-02 Revision: P1

| **Office** 2 The Crescent, Dunston, Gateshead. NE11 9SJ | **Telephone** 0191 4066 570 | **Mobile** 07980 650 840 |
| **Email** info@polstarbuildingdesign.co.uk | **Website** www.polstarbuildingdesign.co.uk |