
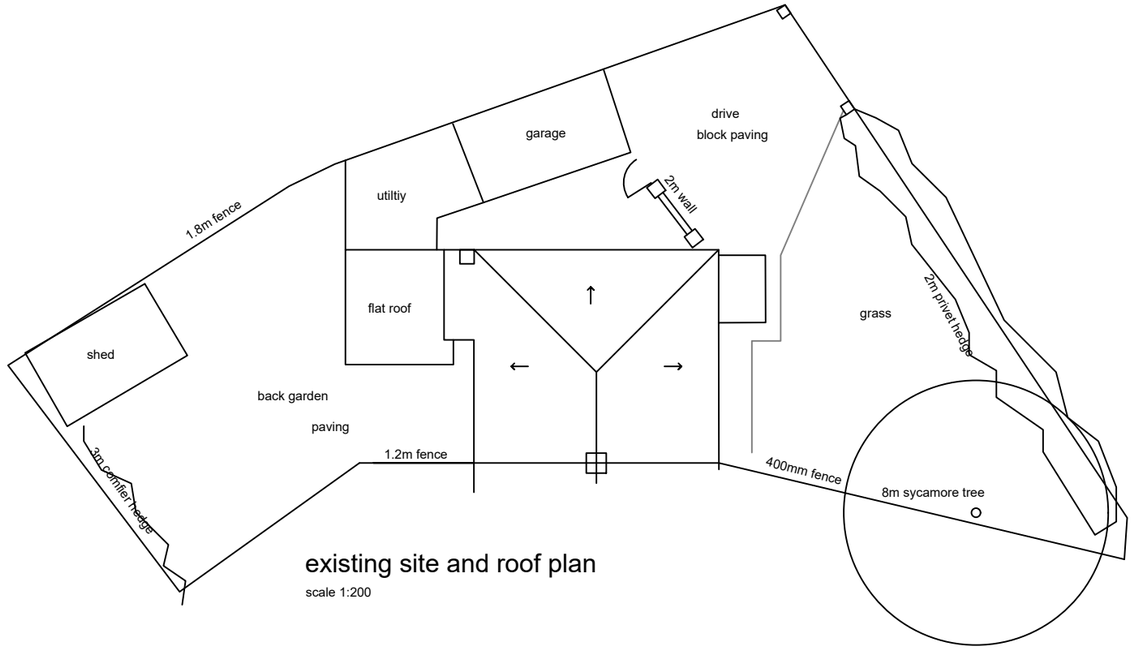



existing site and roof plan

scale 1:200

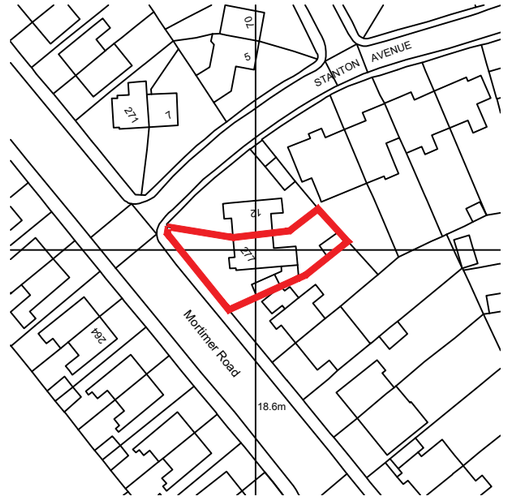

North

location plan
scale 1:1250

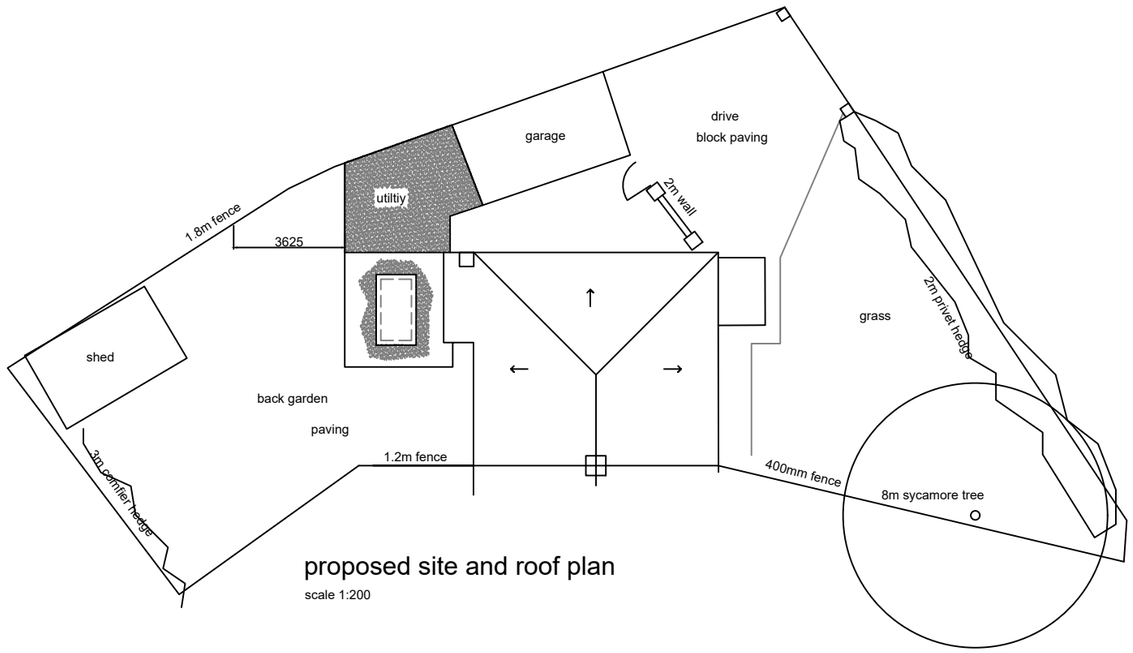

proposed site and roof plan

scale 1:200

North

cummings
Architects Limited

17 Killingworth Drive • Sunderland • SR4 8QQ• Tel: 07985442755
e-mail: info@cummingsarchitects.co.uk

ADDRESS
277 Mortimer Road, South Shields, NE34 0DR

DRAWING TITLE
existing and proposed site plan

DATE	SCALE	JOB NO	DRAWING NO	REV.
16.05.24	200@ A3	24007	01	*

Drawing and design copyright of Cummings Architects Limited. Cummings Architects LTD accepts no liability to third parties arising out of the unlawful reproduction or use of this drawing.
Dimensions to be confirmed on site before work commences & ordering of materials. Any discrepancies must be reported to Architect before any work is undertaken. This drawing is to be read in conjunction with relevant consultants information and specifications.

A Member of the Royal Institute of British Architects