

GENERAL NOTES


1. This plan has been prepared for the submission of planning approval only.
2. Any advertisement shown is subject to a seperate application.

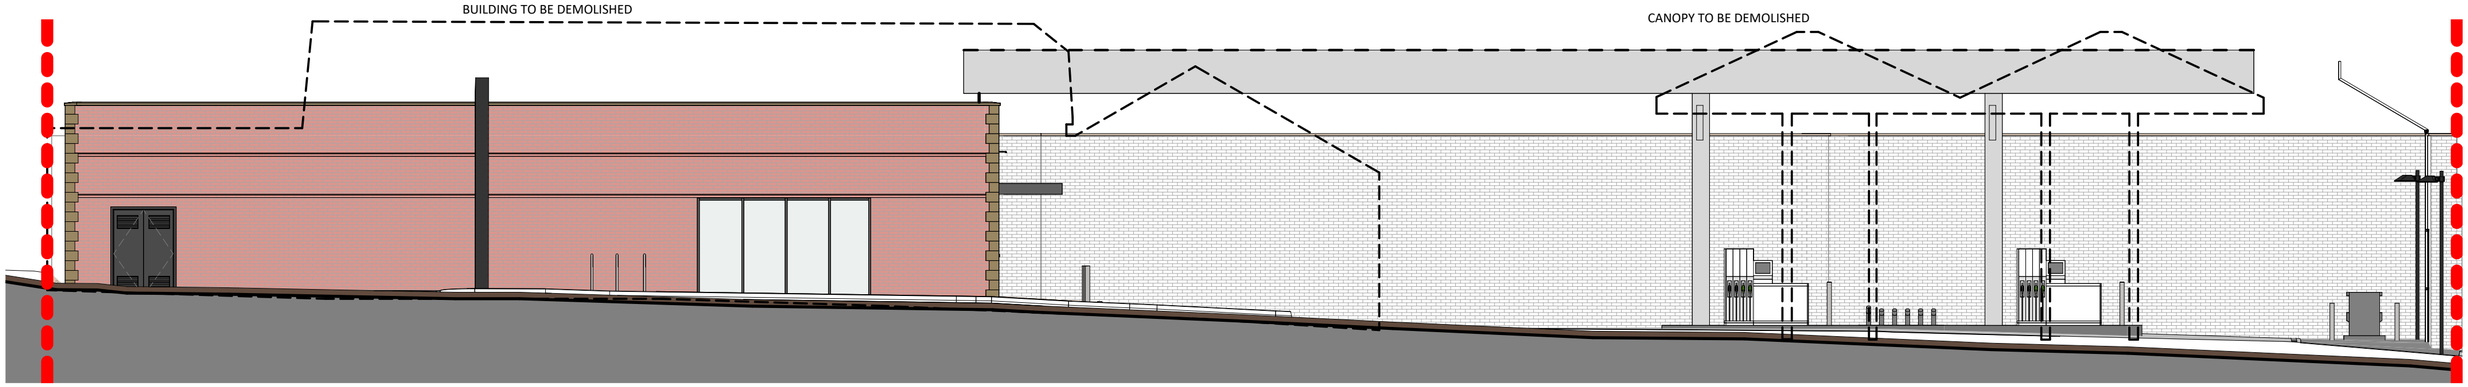


Side Elevation
1 : 100

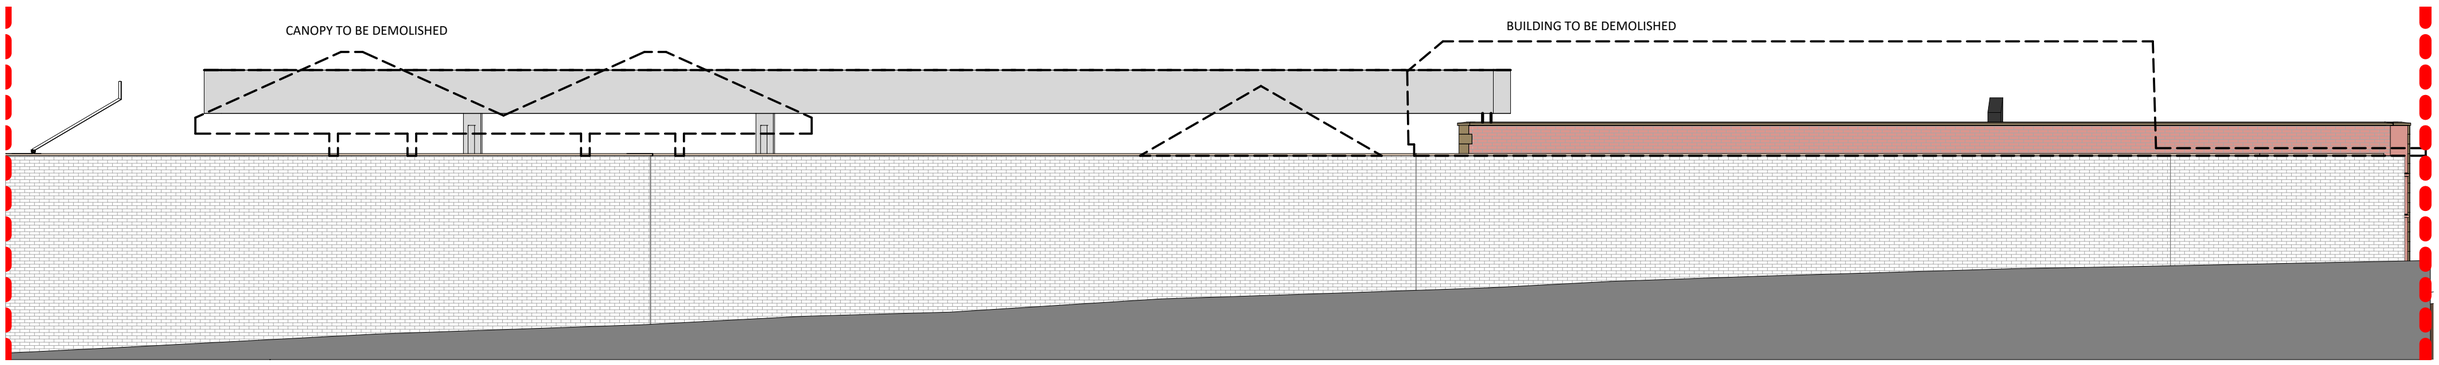


Side Elevation
1 : 100

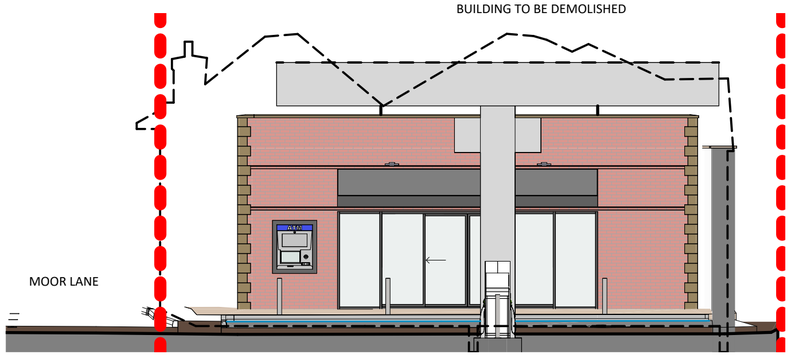

Front Elevation
1 : 100

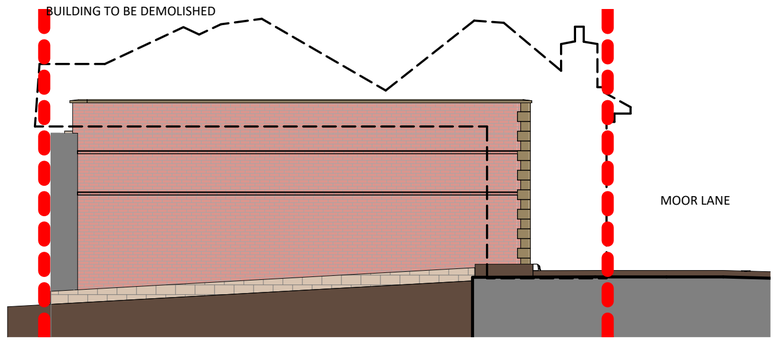

Rear Elevation
1 : 100

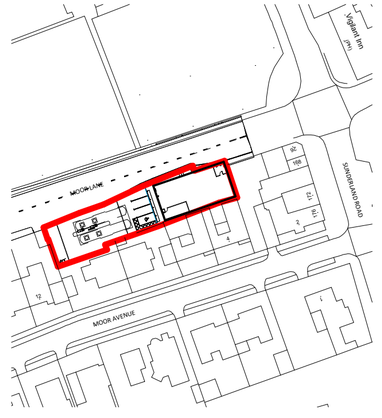

B	19.10.23	ATM ADDED AND GLAZING SIZE DECREASED	CS
A	31.08.23	PUMP CANOPY INCREASED AND PEDESTRIAN CANOPY REMOVED	CS

PLANNING

PROJECT
MOOR LANE GARAGE
MOOR LANE
SOUTH SHIELDS
NE34 6BZ

TITLE
PROPOSED ELEVATIONS

CLIENT
SRJ ENERGY

JENNINGS DESIGN
8 Feast Field, Horsforth, Leeds, West Yorkshire, LS18 4TJ
www.jennings-design.com 01274 395422 office@jennings-design.com

Drawn:	Check:	Scale:	Date:
CS	JHJ	As indicated	JULY 2023

Plan Number: 230860- 05 (B)

0 1.3 m 2.5 m 5.0 m
SCALE: 1:100