


PROPOSED GROUND FLOOR PLAN 1:50

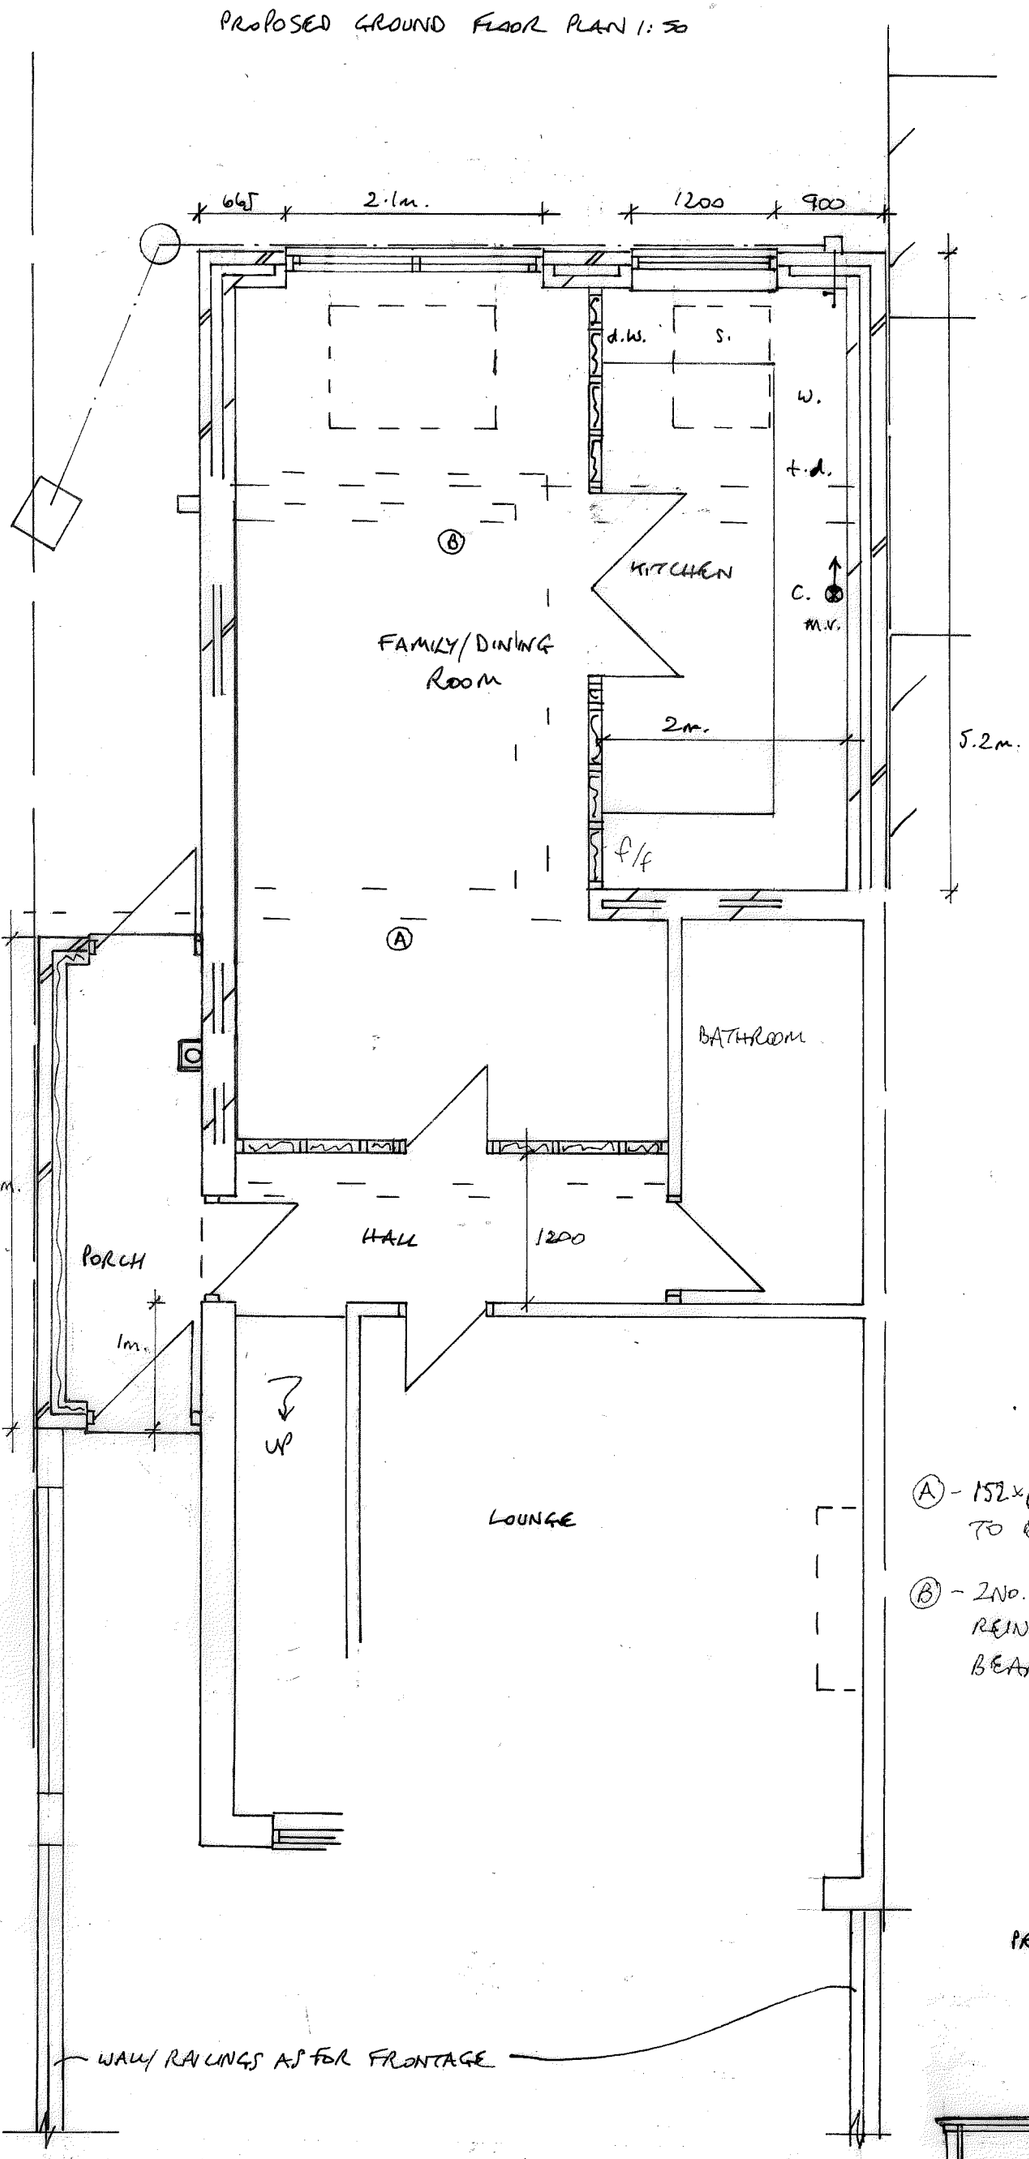

PROPOSED SIDE 1:100

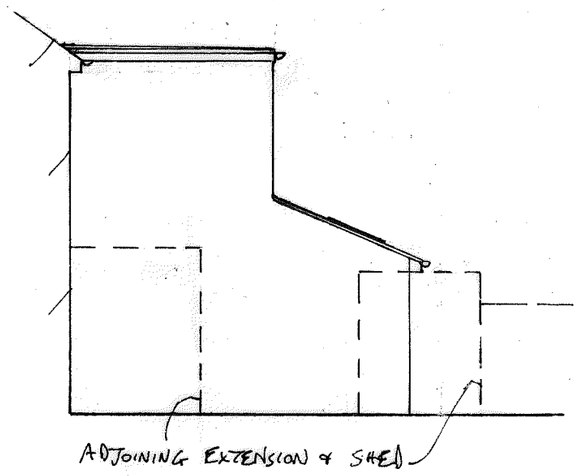

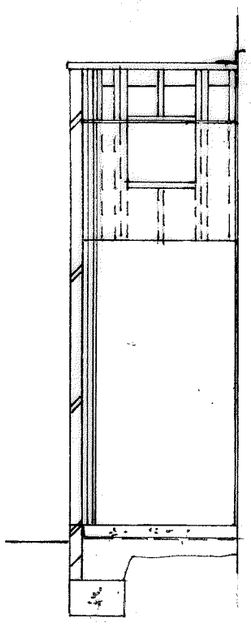


PORCH SECTION
1:50

(A) - 152x89x16 kg/m. U.B. WITH 200x100x10mm. STEEL PLATE TO EACH END BEARING.

(B) - 2NO. 254 x 146 x 37 kg/m. U.B.'S WITH 750x100x215mm. REINFORCED CONCRETE PADSTONES TO EACH END BEARING.

PROPOSED SIDE 1:100

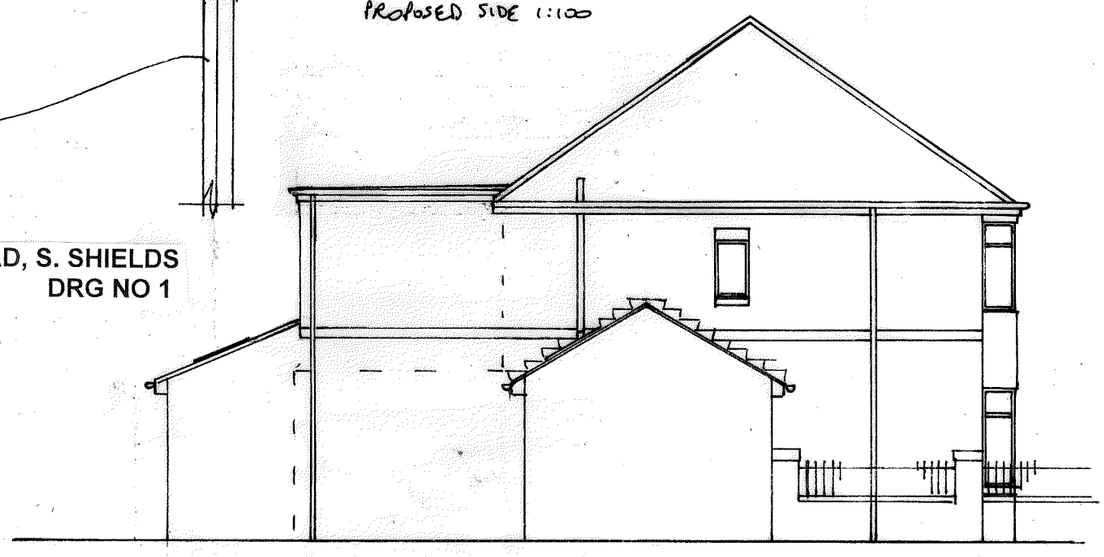

PROPOSED EXTENSION TO 239 MORTIMER ROAD, S. SHIELDS
FOR MR. & MRS. CHOWDHURY **DRG NO 1**