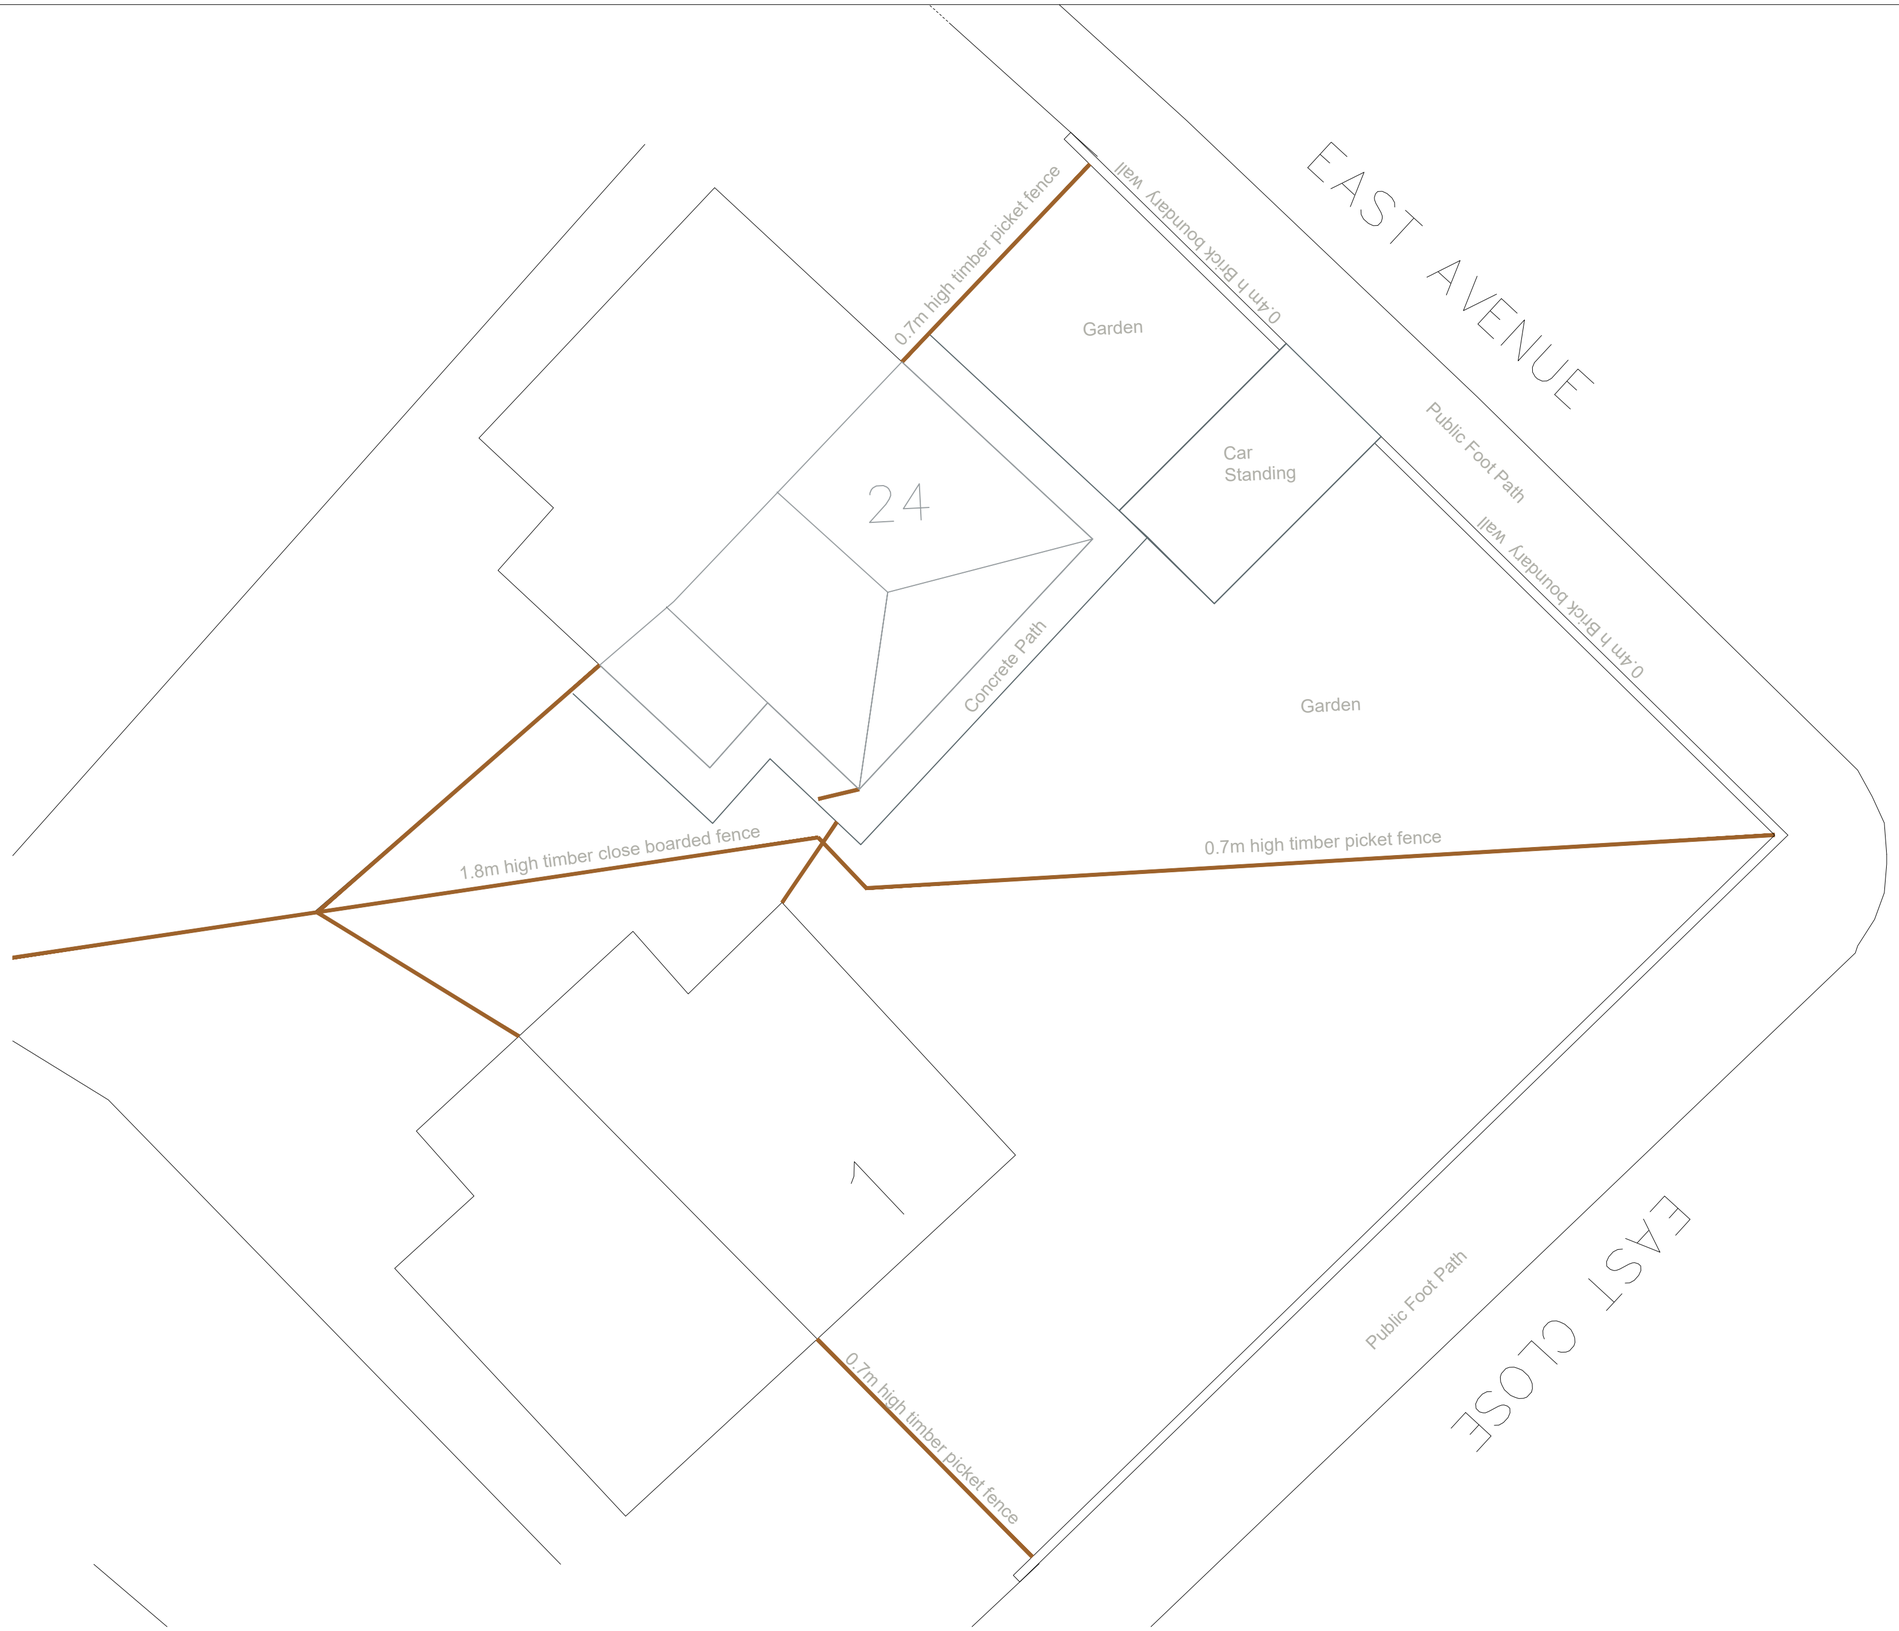


Existing Site Layout
Scale 1:100

Rev	Date	Description	Chkd

South Tyneside Council
Executive Director

Martin Swales - Executive Director
Town Hall & Civic Offices, Westoe Road, South Shields, Tyne & Wear, NE33 2RL
Telephone: (0191) 427 1717 Fax: (0191) 455 7770

Project
Social Care Adaptation
24 East Avenue, South Shields
Proposed timber fence
to front garden

Drawing Title
Existing Site Plan

Drawn by	DC	Date	March 2024
Checked by	XX	Date	--/--/--
Scale	1:100	Size	A2

Project Code	Drawing Number
AD	L(2-) 02